


OBJECTIVE B

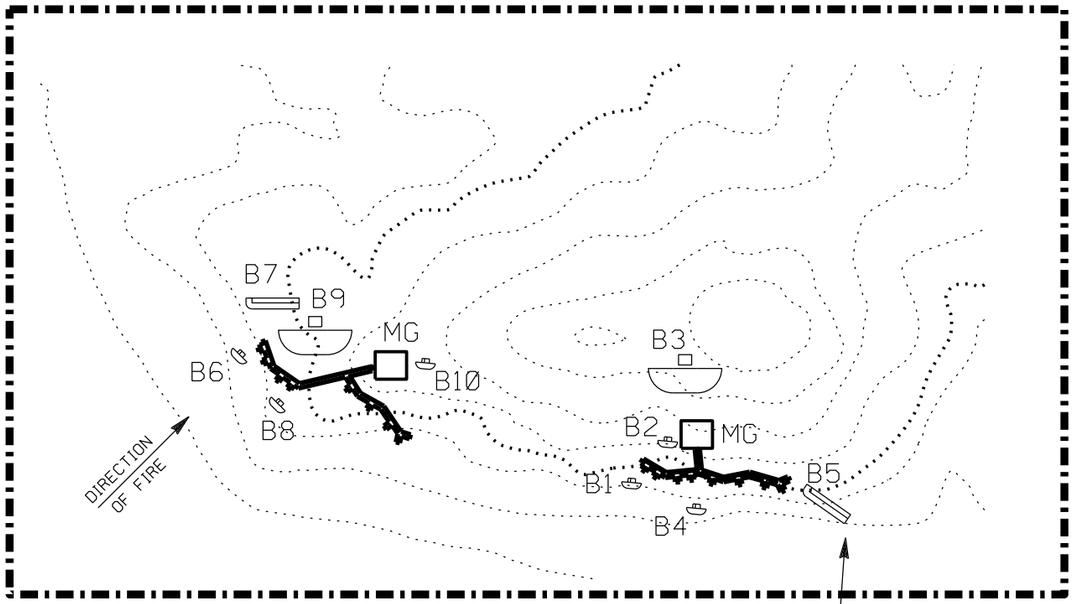


OBJECTIVE D




OBJECTIVE E

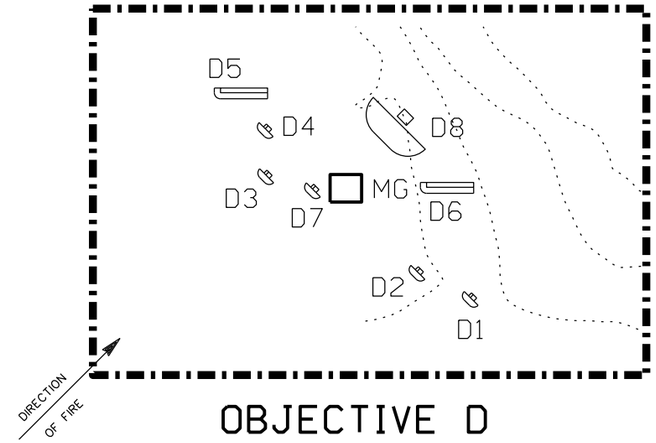


OBJECTIVE C

NOTE:

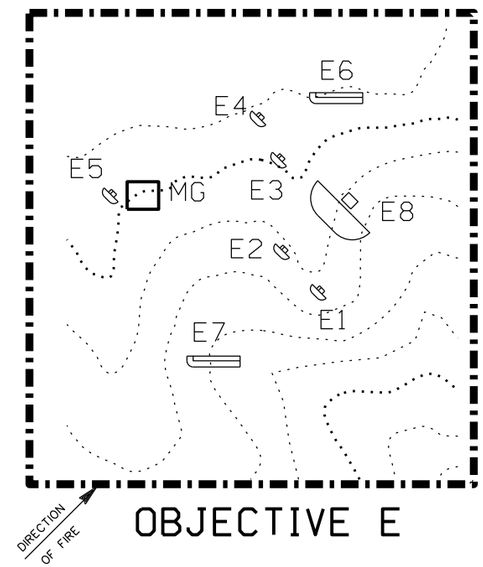SEE SHEET ISB-C-01 FOR LEGEND AND GENERAL NOTES.

US Army Corps of Engineers
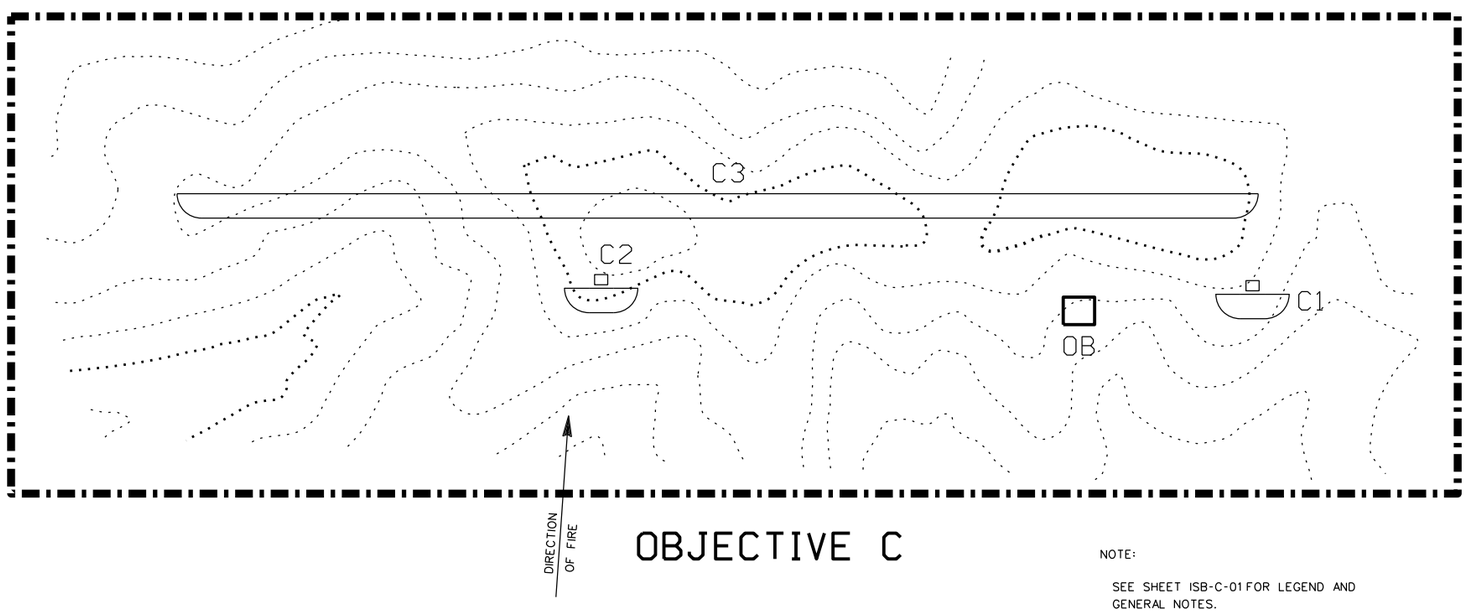
| Rev. | Description | Date | Approved |
|---|---|---|---|
| | | | |

Designed by: | Date: | Rev.
Dwn by: | Ckd by: | Design file no.
Reviewed by: | Drawing code:
Submitted by: | File name: | Plot scale: | Plot date:

U. S. ARMY ENGINEERING AND SUPPORT CENTER, HUNTSVILLE
HUNTSVILLE, ALABAMA

MARCH 2012

RANGE AND TRAINING LAND PROGRAM
STANDARD DESIGN MANUAL

FCC- 17895
INFANTRY SQUAD BATTLE COURSE
(2 OF 2)

Sheet reference number:
ISB-C-02

Sheet of