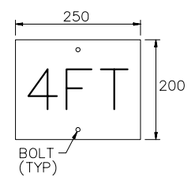


REFLECTORIZED METAL SIGN
WHITE WITH 152 GREEN NUMBER

## SIGN DETAIL

SCALE : NTS

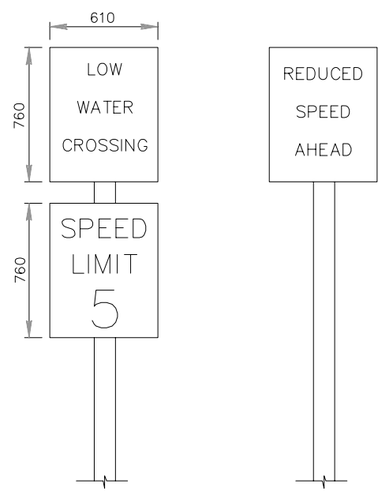


## DETAIL

SCALE : NTS

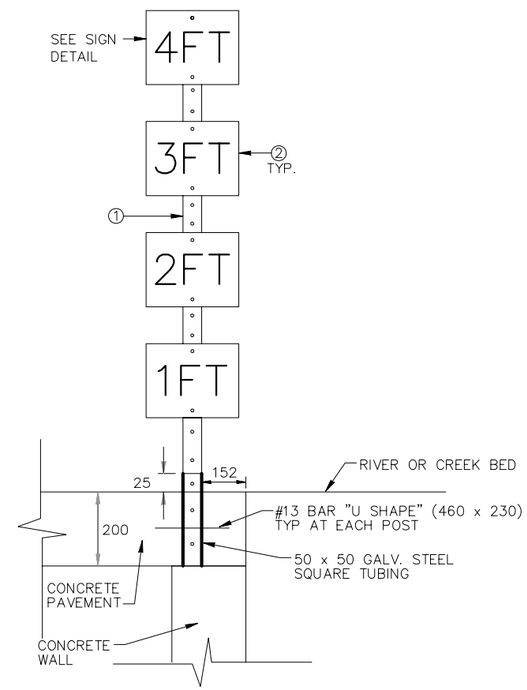


NOTES:

① 44 SQUARE STEEL TUBE (TYP. TRAFFIC SIGN PERFORATED TUBE)

② PLASTIC LAMINATED SIGN ATTACHED TO SQUARE TUBE WITH BOLTS (SEE SIGN DETAIL)

## GUARD POST DETAIL

SCALE : NTS

| | | |
|---|---|---|
| Designed | ATC | 11/2006 |
| Drawn | C.M. MORRIS | 11/2006 |
| Checked | CEL/GMG | 11/2006 |
| Approved | G.M. GRIMM | 11/2006 |

MILITARY ENVIROMENTAL TECHNONLOGY DEMO CENTER
ABERDEEN TEST CENTER

ENVIRONMENTAL QUALITY TECHNOLOGY PROGRAM, A(2.5.E) SUSTAINABLE ARMY LIVE-FIRE RANGE DESIGN AND MAINTENANCE

LOW WATER STREAM CROSSING
SIGNAGE DETAILS

ARMY Environmental Quality Technology Program

REFERENCE ORIGINAL DESIGN SUPPLIED BY:

US Army Corps of Engineers

U. S. ARMY ENGINEERING AND SUPPORT CENTER, HUNTSVILLE
HUNTSVILLE, ALABAMA

| REVISIONS | | |
|---|---|---|
| DATE | APPROVED | TITLE |
| | | |
| | | |
| | | |

File Name: 9C0520000001K2-010-0

Project Designation: 9C0520000001K2

11/2006

Sheet 10 of 24

9C0520000001K2-010-0

STANDARD DWG. NO.

DATE: 11/2006 | SHEET 10 OF 24