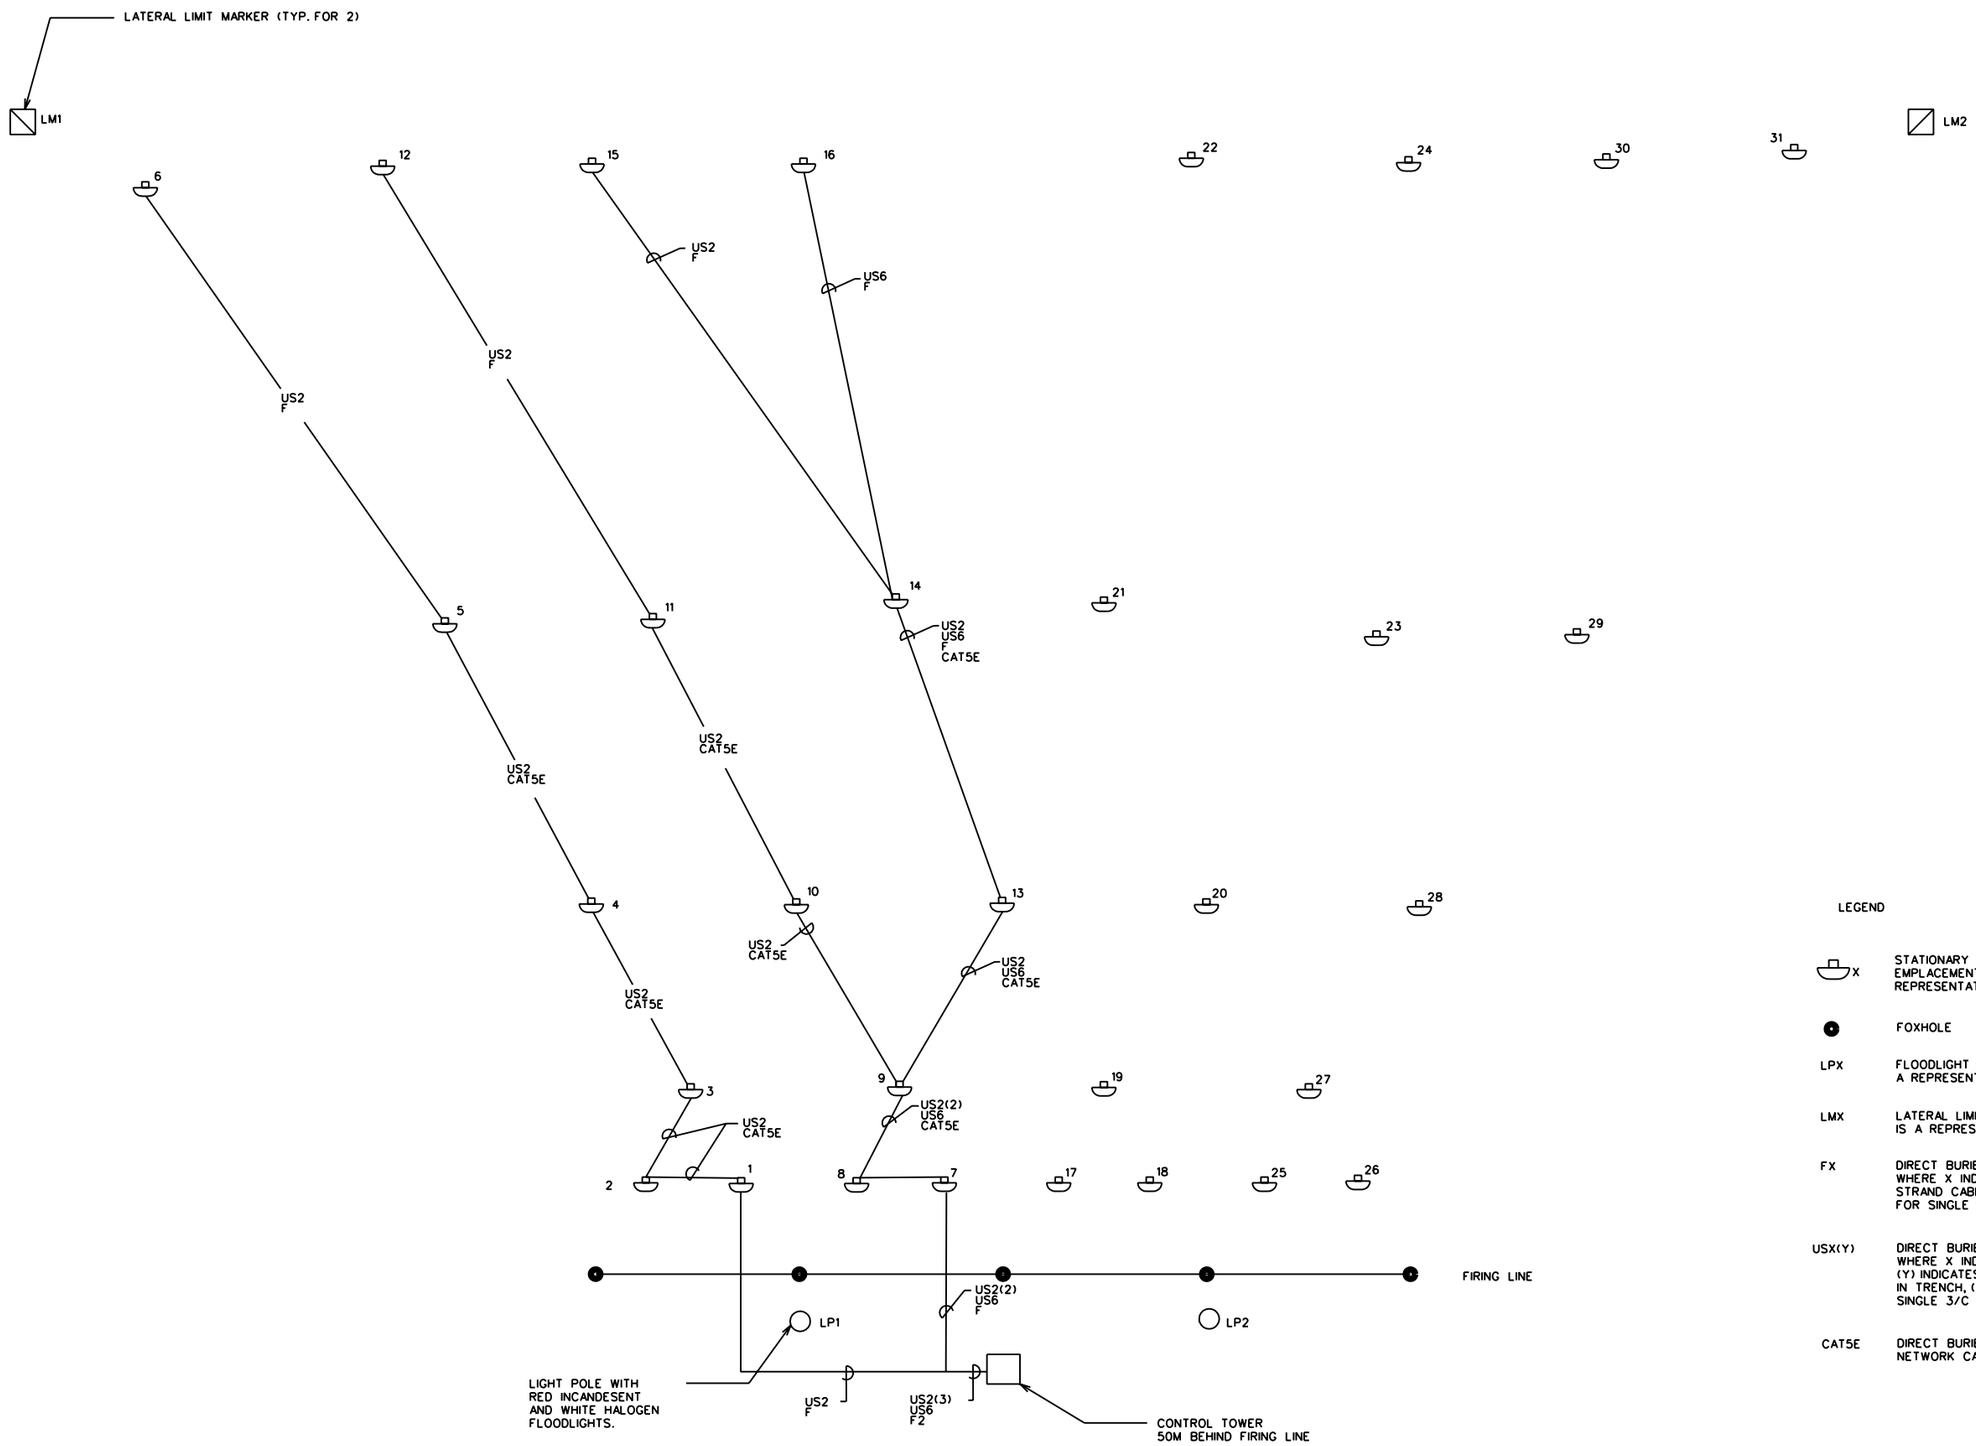

LEGEND

X	STATIONARY INFANTRY TARGET EMPLACEMENT. WHERE X IS A REPRESENTATIVE NUMBER.
●	FOXHOLE
LPX	FLOODLIGHT POLE, WHERE X IS A REPRESENTATIVE NUMBER
LMX	LATERAL LIMIT MARKER, WHERE X IS A REPRESENTATIVE NUMBER
FX	DIRECT BURIED FIBER OPTIC CABLE, WHERE X INDICATES NUMBER OF 6-STRAND CABLES, X NOT SHOWN FOR SINGLE 6-STRAND.
USX(Y)	DIRECT BURIED 3/C POWER CABLE, WHERE X INDICATES SIZE IN AWG. (Y) INDICATES NUMBER OF 3/C CABLE IN TRENCH, (Y) NOT SHOWN FOR SINGLE 3/C CABLE.
CAT5E	DIRECT BURIED SHIELDED CAT5E NETWORK CABLE

US Army Corps of Engineers

Rev.	Description	Date	Approved
*			

Designed by: Date: Rev.
Dwn by: Ckd by: Design file no.
Reviewed by: Drawing code:
Submitted by: File name: File code: Plot scale:

U. S. ARMY ENGINEERING AND SUPPORT CENTER, HUNTSVILLE
HUNTSVILLE, ALABAMA

15 APR. 2005

RANGE AND TRAINING LAND PROGRAM
STANDARD DESIGN MANUAL

SQUAD DEFENSE RANGE
ELECTRICAL POWER AND DATA LAYOUT

Sheet reference number:
SDR-E-01

Sheet of