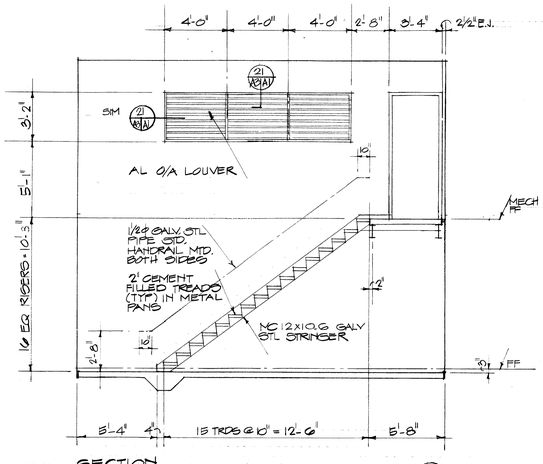

SECTION
SCALE 1/4" = 1'-0"

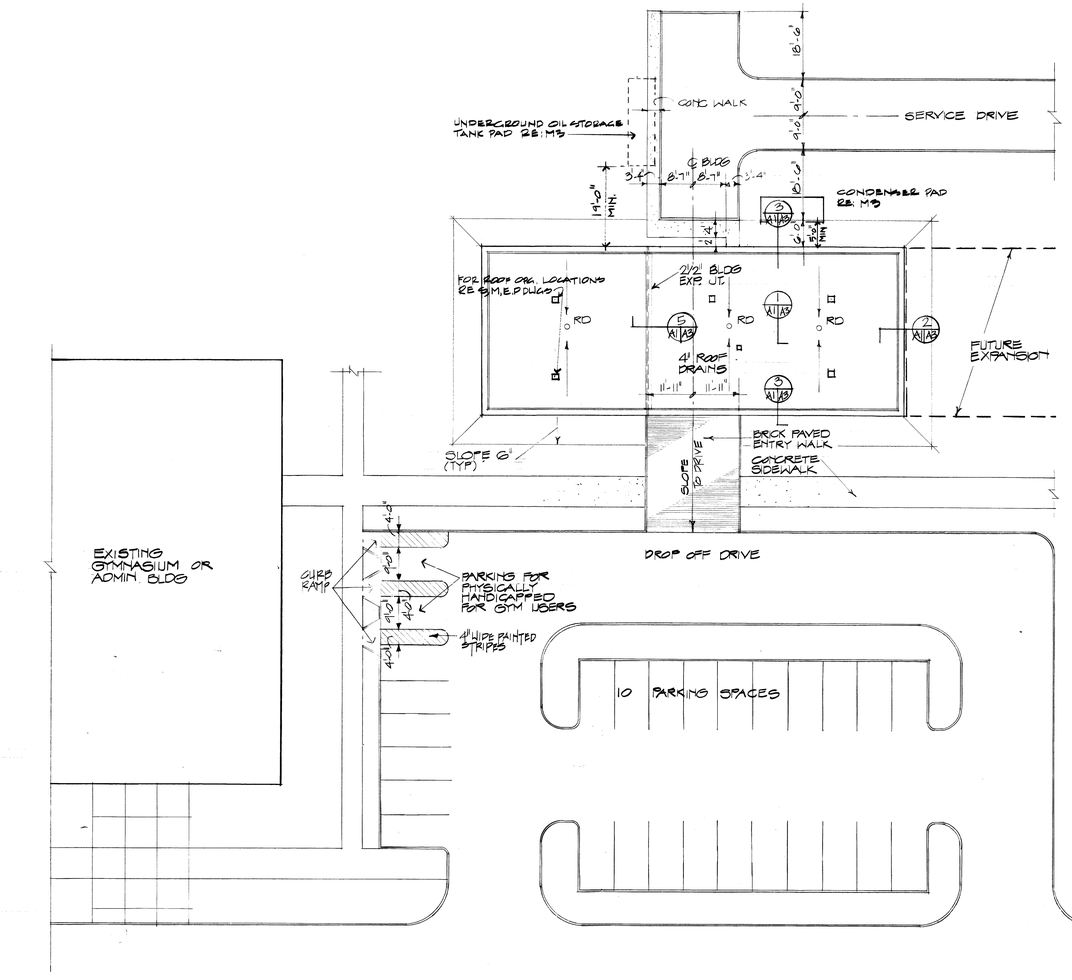

TYPICAL SITE PLAN
SCALE 1/16" = 1'-0"

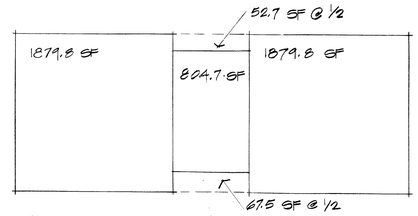

AREA CALCULATION

1879.8 SF
1879.8
804.7
52.7
67.5
4684.5 SF = GROSS AREA

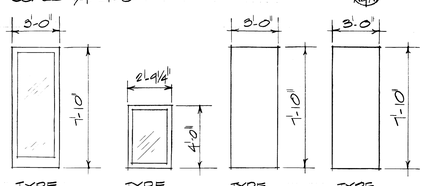

TYPE A — 1 3/4" MEDIUM STILE BR ANOD ALUMINUM
TYPE B — TEMPERED GLASS W/ S.S. RAILS
TYPE C — 1 3/4" FLUSH SOLID CORE WOOD
TYPE D — 1 3/4" FLUSH HOLLOW METAL

DOOR TYPES

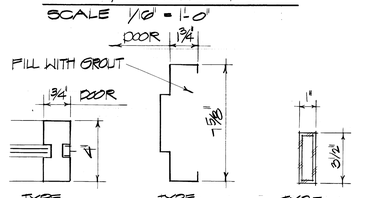

TYPE AA — BRONZE ANODIZED ALUMINUM
TYPE BB — PAINTED HOLLOW METAL
TYPE CC — STAINLESS STEEL

DOOR FRAME TYPES

DOOR SCHEDULE					
DR NO	DR TYPE	FRAME	THRESHOLD	HDW SET	REMARKS
100	A	AA	METAL	HW-1	25A3,
101	B	CC			17A3, 18A3,
102	B	CC			17A3, 18A3
103	B	CC			17A3, 18A3
104	B	CC			17A3, 18A3
105	C	BB	NONE	HW-5	20A3
106	C	BB	NONE	HW-6	20A3
107	C	BB	NONE	HW-6	20A3
200	D	BB	METAL	HW-2	RE: 24A3

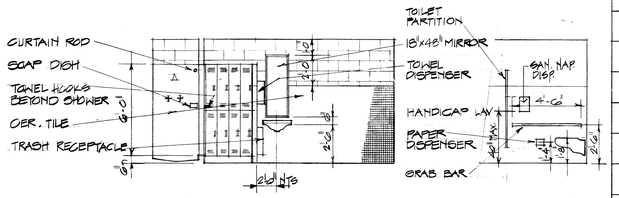

WOMENS TOILET IS OPPOSITE HAND OF MENS TOILET
ELEVATION
SCALE: 1/4" = 1'-0"

FINISH AND COLOR* SCHEDULE									
SPACE		FLOOR		WALLS		CEILING			REMARKS
NO.	NAME	MATERIAL	COLOR	MATERIAL	COLOR	MATERIAL	COLOR	HEIGHT	
100	LOBBY	BRICK PAVERS	SEE REMARKS	CMU PAINTED	17722	AC TILE	37886	8'-0"	COORDINATE W/ EXT. BRICK COLOR
101	COURT NO. 1	MAPLE	NATURAL	FRP	37886	FRP & AC. TILE	37886	20'-0"	NONE
102	COURT NO 2	MAPLE	NATURAL	FRP	37886	FRP & AC. TILE	37886	20'-0"	NONE
103	COURT NO 3	MAPLE	NATURAL	FRP	37886	FRP & AC TILE	37886	20'-0"	NONE
104	COURT NO 4	MAPLE	NATURAL	FRP	37886	FRP & AC TILE	37886	20'-0"	NONE
105	JANITORS CL.	CONC.	—	PAINTED	17722	POP	37886	8'-0"	NONE
106	WOMENS TOILET	CERAMIC TILE	36118	CMU PAINTED	26628	POP	37722	8'-0"	CERAMIC TILE WAINSCOT 5'-0"
107	MENS TOILET	CERAMIC TILE	36118	CMU PAINTED	26628	POP	37722	8'-0"	CERAMIC TILE WAINSCOT 5'-0"
108	VESTIBULE	BRICK PAVERS	SEE REMARKS	CMU PAINTED	17722	AC TILE	—	8'-0"	COORDINATE W/ EXT BRICK COLOR
109	VENDING ALCOVE	BRICK PAVERS	SEE REMARKS	CMU PAINTED	17722	POP	37886	8'-0"	COORDINATE W/ EXT BRICK COLOR
110	VENDING ALCOVE	BRICK PAVERS	SEE REMARKS	CMU PAINTED	17722	POP	37886	8'-0"	COORDINATE W/ EXT BRICK COLOR
111	EDF ALCOVE	BRICK PAVERS	SEE REMARKS	CMU PAINTED	17722	POP	37886	8'-0"	COORDINATE W/ EXT BRICK COLOR
112	PASSAGE	BRICK PAVERS	SEE REMARKS	CMU PAINTED	17722	AC TILE	—	8'-0"	COORDINATE W/ EXT BRICK COLOR
113	VESTIBULE	BRICK PAVERS	SEE REMARKS	CMU PAINTED	17722	AC TILE	—	8'-0"	COORDINATE W/ EXT BRICK COLOR
114 115	SHOWER	CERAMIC TILE	36118	CERAMIC TILE	36118	POP	37722	8'-0"	NONE
200	MECHANICAL	CONC	—	CMU	—	EXPOSED STRUCT	—	VARIES	NONE

SYMBOL	DESCRIPTION	DATE	APPROVAL

REVISIONS

CAUDILL ROWLETT SCOTT
ARCHITECTS ENGINEERS
NEW YORK HOUSTON LOS ANGELES

DEPARTMENT OF THE ARMY
OFFICE OF THE CHIEF OF ENGINEERS
MILITARY CONSTRUCTION - ENGINEERING DIVISION
WASHINGTON, D.C.

DRAWN BY: K. McMINN
TRACED BY: K. McMINN
CHECKED BY:
SUBMITTED BY: J. GRIFFIN, CAUDILL ROWLETT SCOTT
APPROVED: CHIEF BRANCH
APPROVED: CHIEF ENGINEERING DIVISION MIL CONSTR. O.C.E.
DATE:

HANDBALL FACILITIES
FOUR COURT FACILITY
SITE, ROOF PLAN & SCHEDULES

APPROVED FOR: STANDARD DESIGN
DATE 6-1-79
SPEC. NO. 31-25-01-76 CE
DRAWING NUMBER 31-25-02 A1
SHEET 2 OF 15