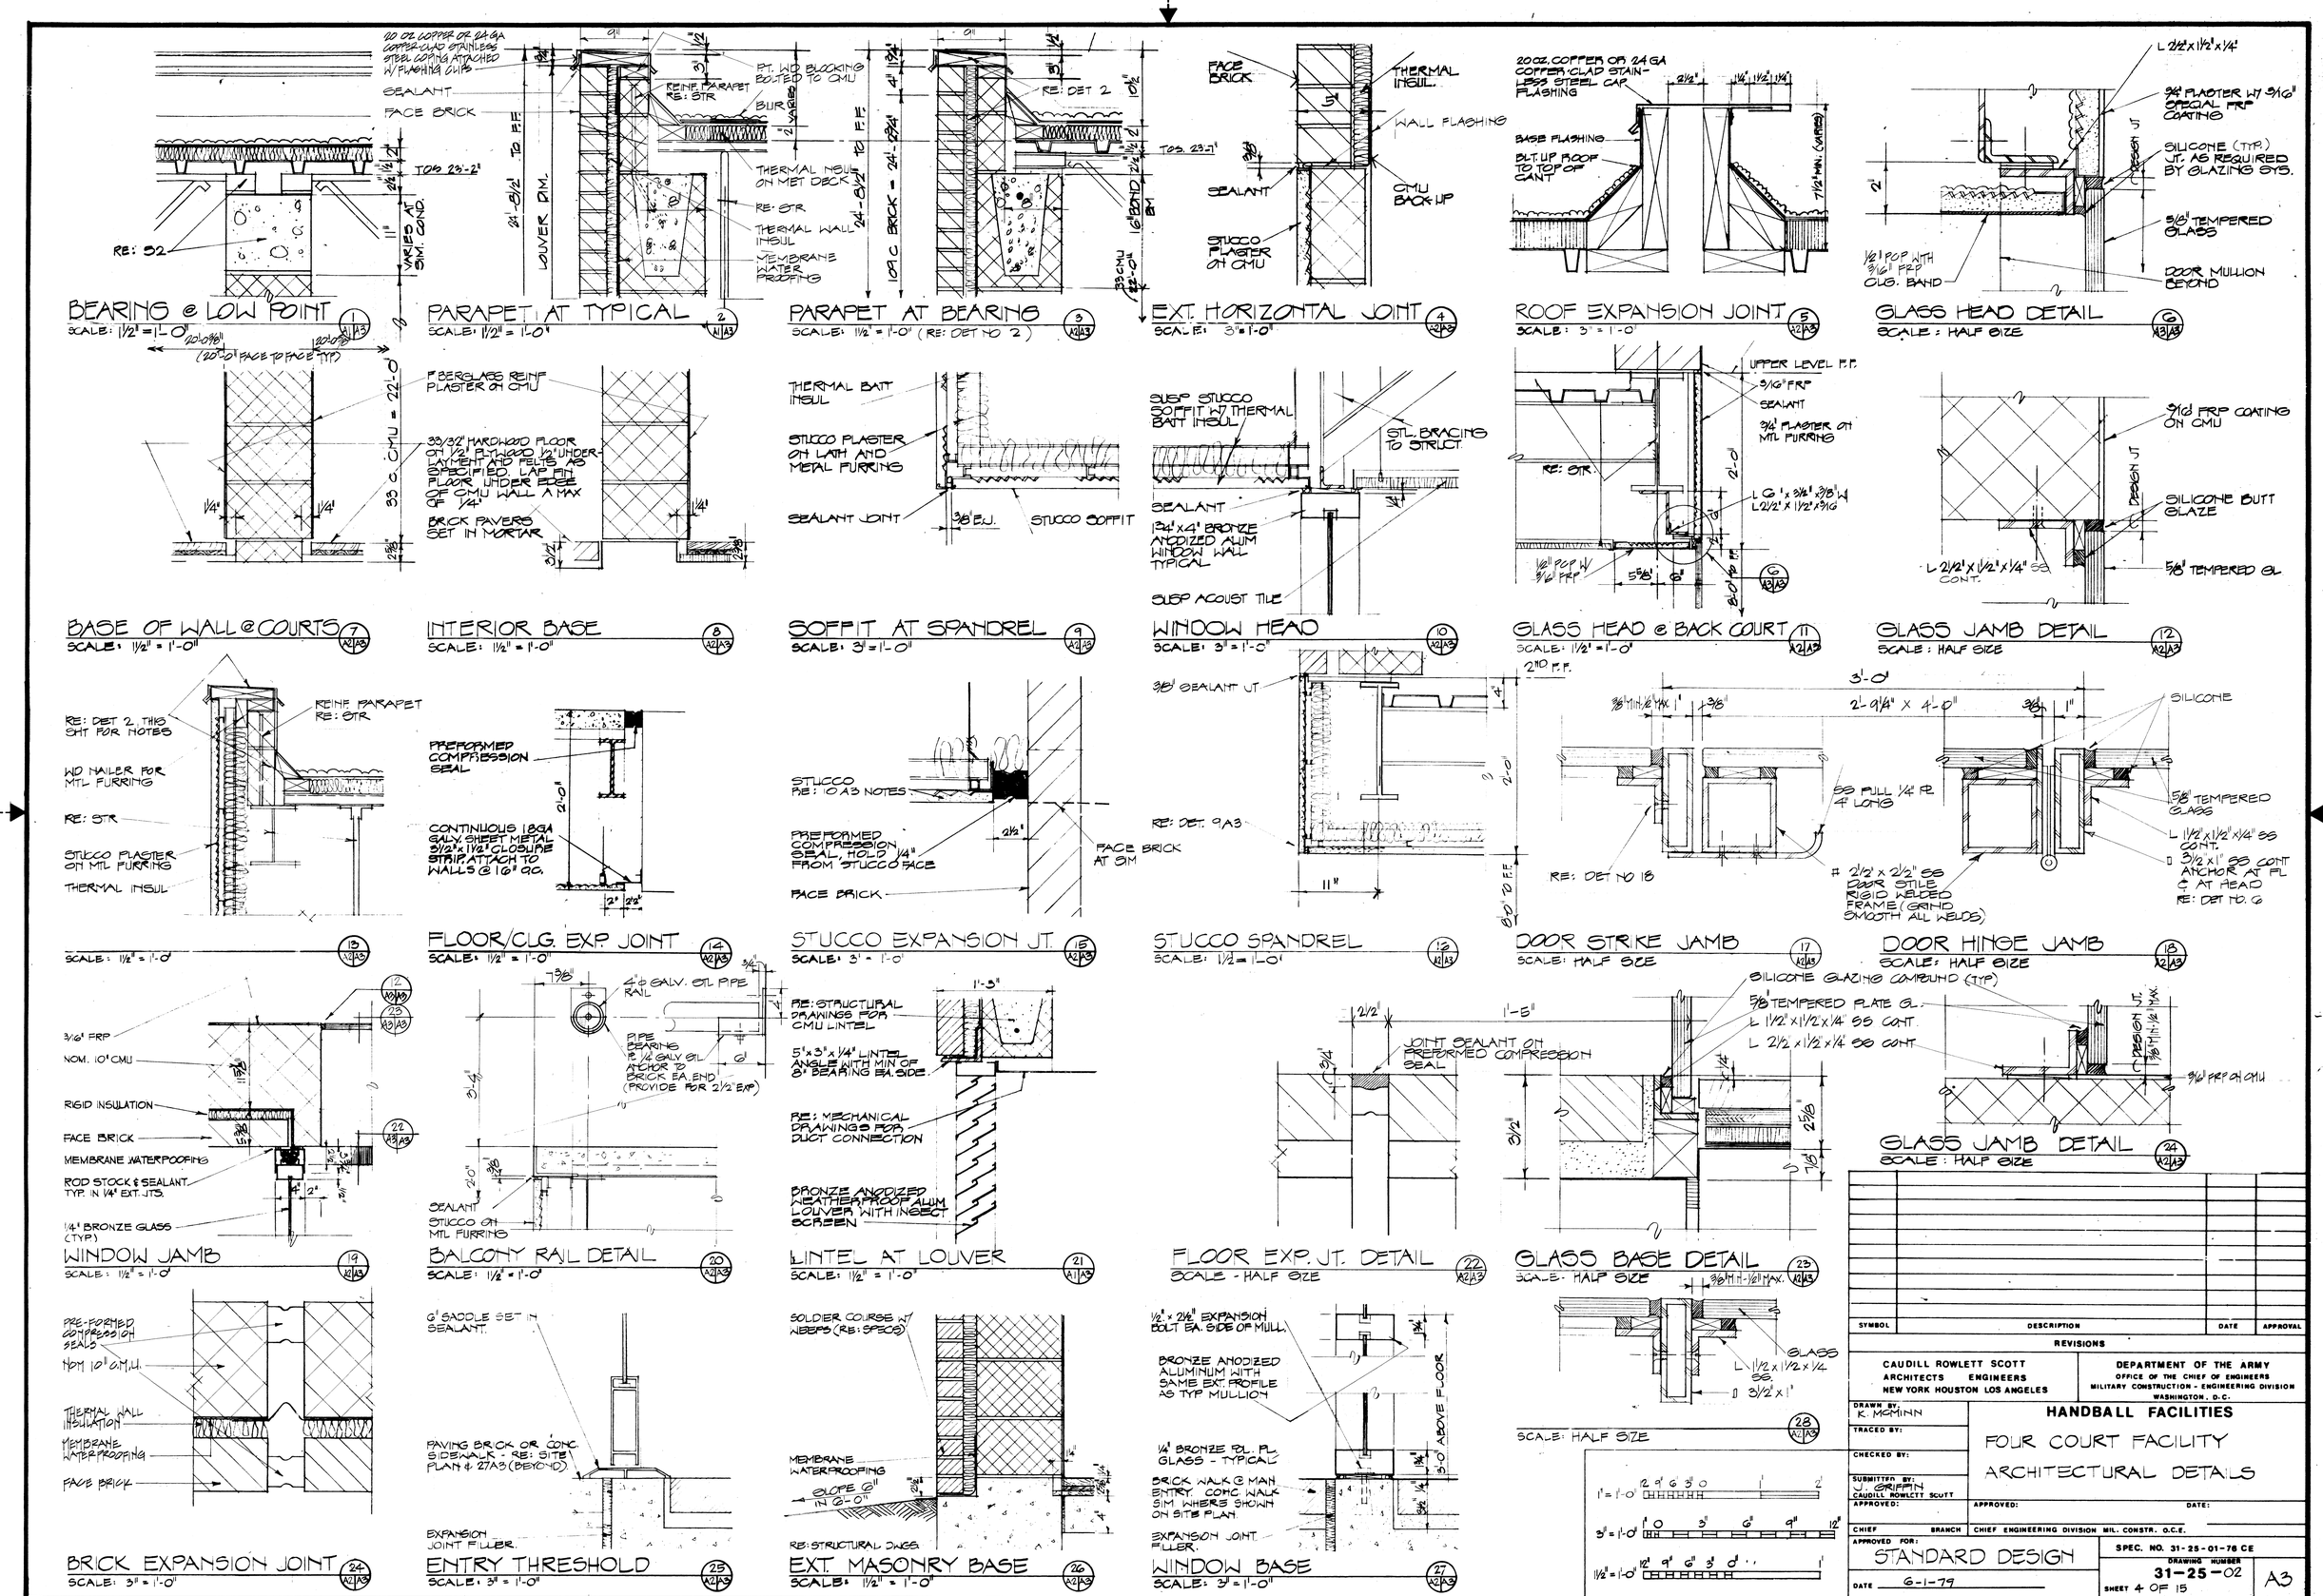

SYMBOL	DESCRIPTION	DATE	APPROVAL
	REVISIONS		

CAUDILL ROWLETT SCOTT
ARCHITECTS ENGINEERS
NEW YORK HOUSTON LOS ANGELES

DEPARTMENT OF THE ARMY
OFFICE OF THE CHIEF OF ENGINEERS
MILITARY CONSTRUCTION - ENGINEERING DIVISION
WASHINGTON, D.C.

DRAWN BY: K. McMINN
TRACED BY:
CHECKED BY:
SUBMITTED BY: J. GRIFFIN, CAUDILL ROWLETT SCOTT
APPROVED:
CHIEF BRANCH

HANDBALL FACILITIES

FOUR COURT FACILITY
ARCHITECTURAL DETAILS

APPROVED: DATE:
CHIEF ENGINEERING DIVISION MIL. CONSTR. O.C.E.

APPROVED FOR: STANDARD DESIGN
DATE 6-1-79

SPEC. NO. 31-25-01-76 CE
DRAWING NUMBER 31-25-02
SHEET 4 OF 15
A3