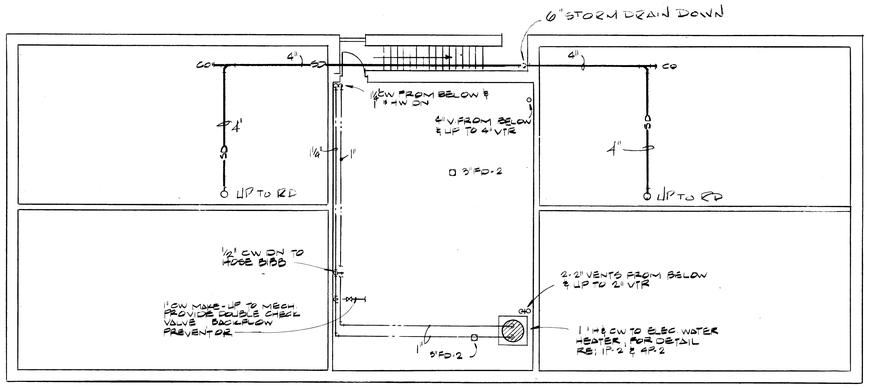

1 UPPER LEVEL PLAN
SCALE: 1/8" = 1'-0"

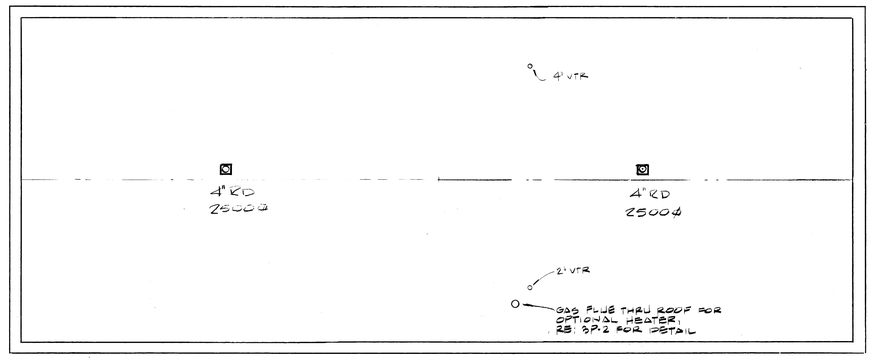

2 ROOF PLAN
SCALE: 1/8" = 1'-0"

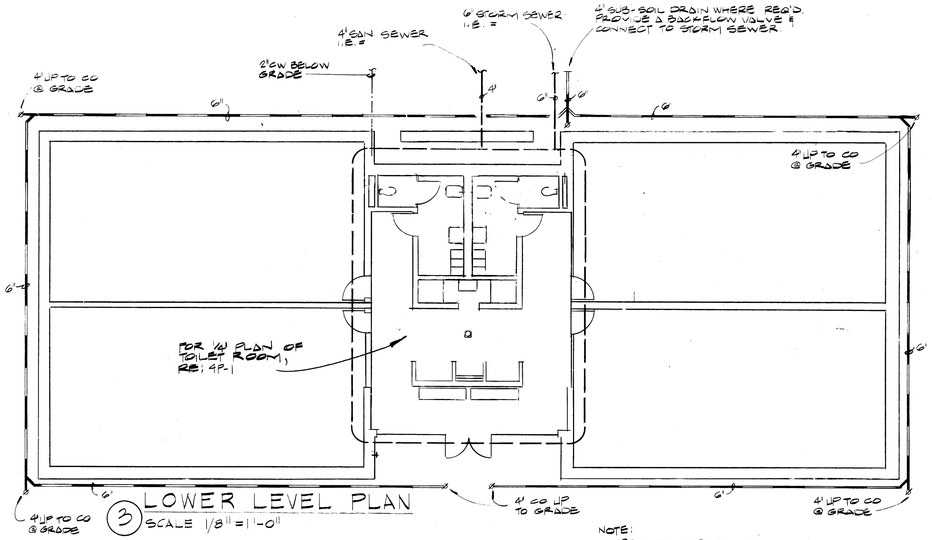

3 LOWER LEVEL PLAN
SCALE 1/8" = 1'-0"

NOTE:
PROVIDE SUB-SOIL DRAINAGE @ LOCATIONS WHERE SUB-SURFACE WATER EXISTS NEAR BOTTOM OF FOUNDATION.

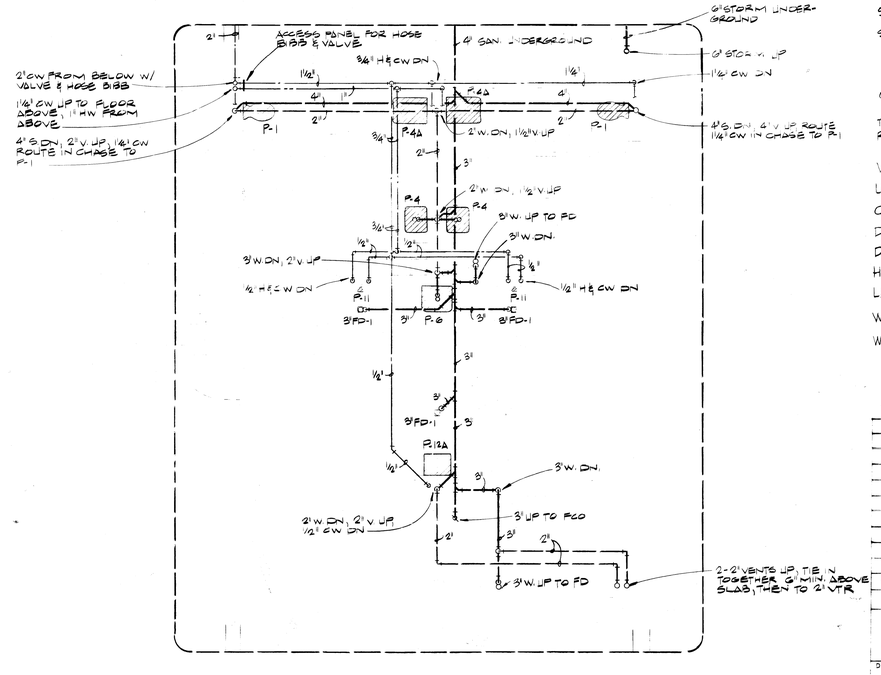

4 TOILET ROOM PLAN
½" = 1'-0"

PLUMBING FIXTURE SCHEDULE

SYMBOL	FIXTURE	ROUGH-IN CONNECTION			
		C W	H W	WASTE	VENT
P-1	WATER CLOSET (HANDICAPPED)	1"	—	4"	2"
P-2	SPARE	—	—	—	
P-3	SPARE	—	—	—	
P-4	LAVATORY	½"	½"	2"	1½"
P-4A	HANDICAPPED LAVATORY	½"	½"	2"	1½"
P-6	SERVICE SINK	½"	½"	3"	2"
P-7	SPARE	—	—	—	
P-8	SPARE	—	—	—	
P-9	SPARE	—	—	—	
P-10	SPARE	—	—	—	
P-11	SHOWER HEAD	½"	½"		
P-12	DRINKING FOUNTAIN	½"	—	2"	1½"
P-12A	DRINKING FOUNT. (HANDICAPPED)	½"		2"	1½"

LEGEND

COLD WATER
HOT WATER
SOIL, WASTE OR LEADER (ABV GRADE)
SOIL, WASTE OR LEADER (BLW GRADE)
SUBSOIL DRAIN LINE — SSD
VENT
STORM DRAINAGE — SD
STORM DRAINAGE (BELOW GRADE) — SD
GATE VALVE
TEMPERATURE & PRESSURE RELIEF VALVE (T & P) — T & P
VACUUM RELIEF VALVE — VR
UNION
CLEANOUT — CO
DRAIN — FD
DRINKING FOUNTAIN — DF
HOSE BIBB — HB
LAVATORY — L
WATER CLOSET — W.C
WATER HEATER — WH

SYMBOL	DESCRIPTION	DATE	APPROVAL

REVISIONS

CAUDILL ROWLETT SCOTT
ARCHITECTS ENGINEERS
NEW YORK HOUSTON LOS ANGELES

DEPARTMENT OF THE ARMY
OFFICE OF THE CHIEF OF ENGINEERS
MILITARY CONSTRUCTION - ENGINEERING DIVISION
WASHINGTON D.C.

DRAWN BY: JEFF HUGHES
TRACED BY: J.H.
CHECKED BY: J.F
SUBMITTED BY: C H POLLARD CAUDILL ROWLETT SCOTT
APPROVED: APPROVED DATE:
CHIEF BRANCH CHIEF ENGINEERING DIVISION MIL. CONSTR. O.C.E.

HANDBALL FACILITIES

FOUR COURT FACILITY PLUMBING

APPROVED FOR: STANDARD DESIGN
DATE 6-1-79

SPEC. NO. 31-25-01-76 CE
DRAWING NUMBER 31-25-02
SHEET 13 OF 15

P1

1/8" = 1'-0" 5' 0 5' 10' 15' 20'

TRIM LINES