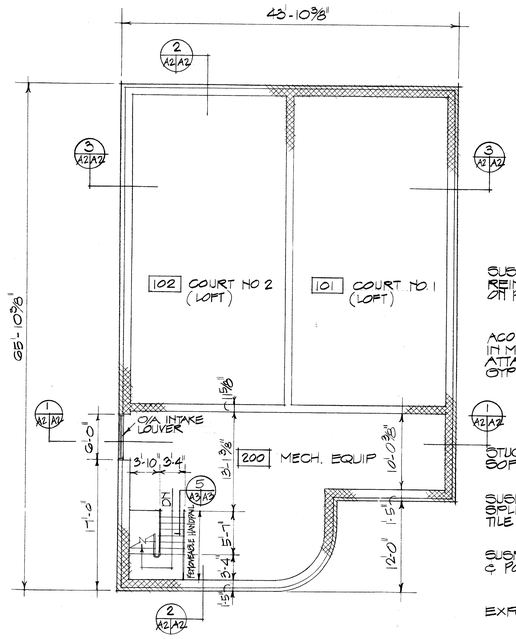

UPPER LEVEL PLAN
SCALE 1/8" = 1'-0"

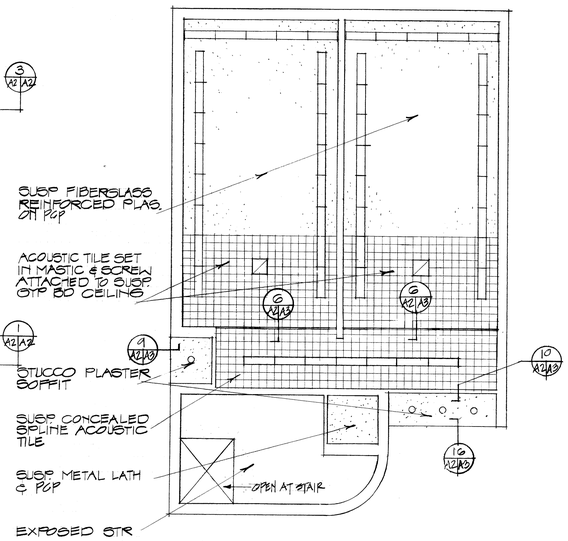

LOWER REFLECTED CEILING PLAN
SCALE 1/8" = 1'-0"

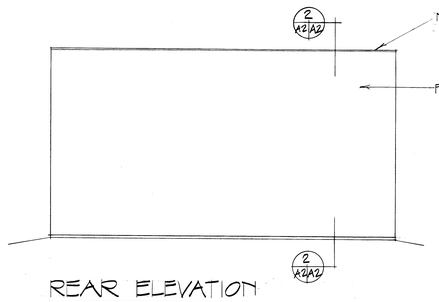

REAR ELEVATION
SCALE 1/8" = 1'-0"

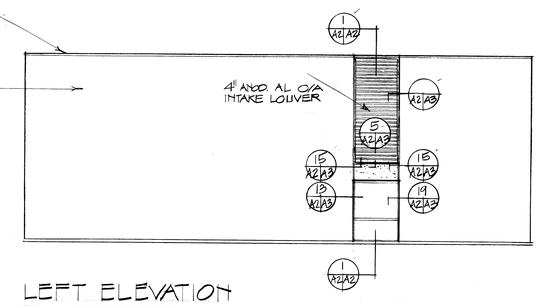

LEFT ELEVATION
SCALE 1/8" = 1'-0"

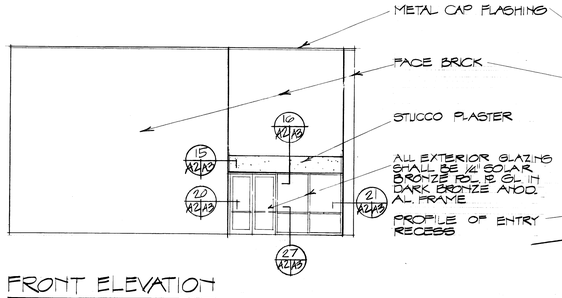

FRONT ELEVATION
SCALE 1/8" = 1'-0"

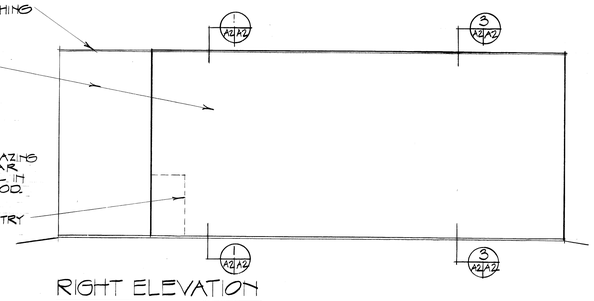

RIGHT ELEVATION
SCALE 1/8" = 1'-0"

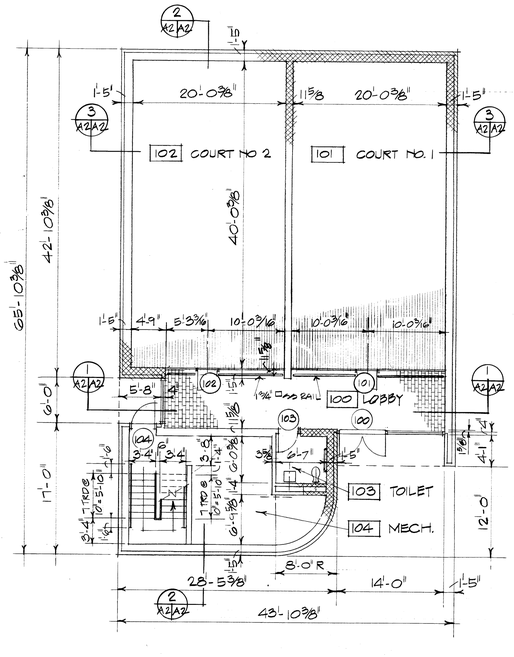

LOWER LEVEL PLAN
SCALE 1/8" = 1'-0"

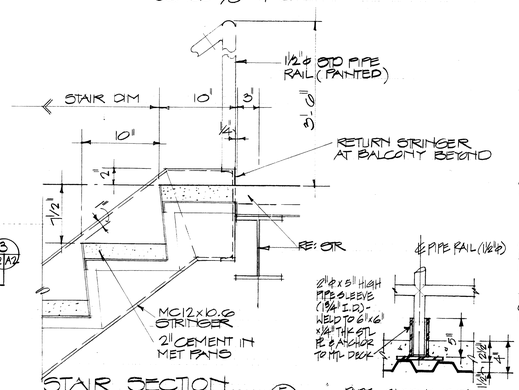

STAIR SECTION
SCALE 1 1/2" = 1'-0"

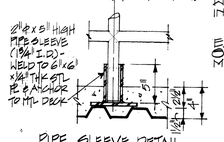

PIPE SLEEVE DETAIL
SCALE: 1 1/2" = 1'-0"

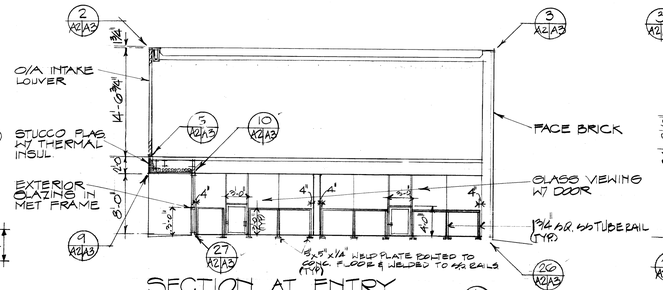

SECTION AT ENTRY
SCALE 1/8" = 1'-0"

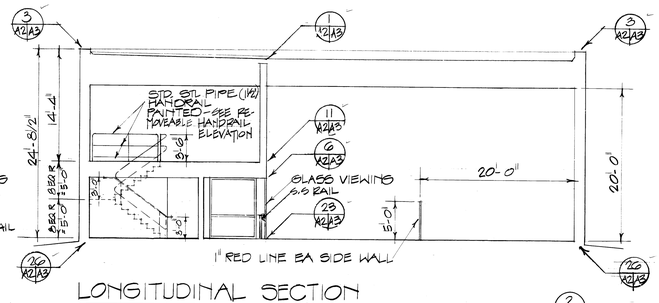

LONGITUDINAL SECTION
SCALE 1/8" = 1'-0"

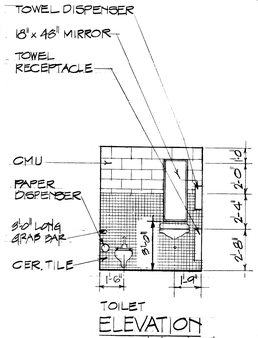

TOILET ELEVATION
SCALE: 1/4" = 1'-0"

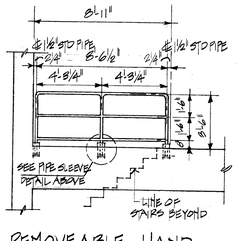

REMOVEABLE HAND-RAIL ELEVATION
SCALE: 1/4" = 1'-0"

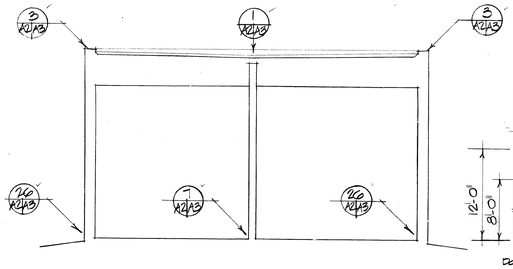

SECTION AT COURTS
SCALE 1/8" = 1'-0"

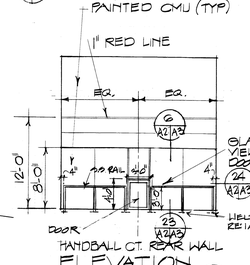

ELEVATION
SCALE 1/8" = 1'-0"

NOTE: ALL DIM. TO FACE OF CMU.

SYMBOL	DESCRIPTION	DATE	APPROVAL

REVISIONS

CAUDILL ROWLETT SCOTT
ARCHITECTS ENGINEERS
NEW YORK HOUSTON LOS ANGELES

DEPARTMENT OF THE ARMY
OFFICE OF THE CHIEF OF ENGINEERS
MILITARY CONSTRUCTION - ENGINEERING DIVISION
WASHINGTON, D.C.

DRAWN BY: K. McMINN
TRACED BY:
CHECKED BY:
SUBMITTED BY: J. GRIFFIN, CAUDILL ROWLETT SCOTT
APPROVED:
APPROVED: DATE:
CHIEF BRANCH CHIEF ENGINEERING DIVISION MIL. CONSTR. O.C.E.

HANDBALL FACILITIES

TWO COURT FACILITY
PLANS, ELEVATION, SECTIONS

APPROVED FOR: STANDARD DESIGN
DATE 6-1-79
SPEC. NO. 31-25-01-76 CE
DRAWING NUMBER 31-25-03
SHEET 3 OF 14
A2

1/8" = 1'-0" 5' 0 5' 10' 15' 20'