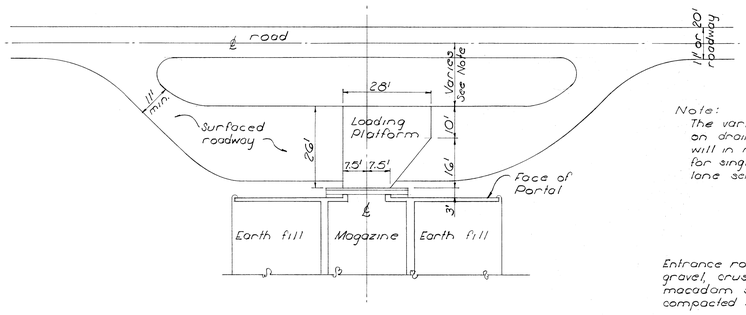

ENTRANCE WITH TRUCK LEVEL PLATFORM

SCALE: 1" = 20'

Note:
The variable distance depends on drainage requirements but will in no case be less than 10' for single lane and 16' for dual lane service road.

Entrance roadways shall be 6" compacted gravel, crushed stone, or dry-bound macadam surface course over 6" compacted select material base course.

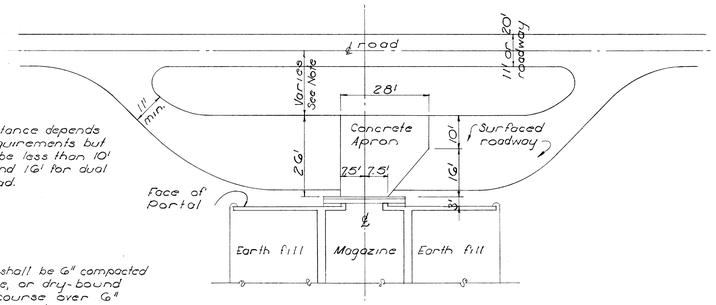

ENTRANCE WITH GROUND LEVEL PLATFORM

SCALE: 1" = 20'

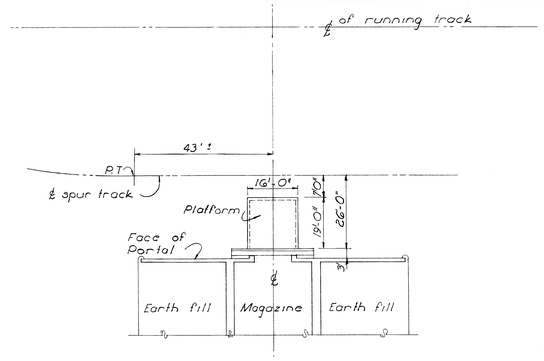

RAILROAD SPUR TO MAGAZINE

SCALE: 1" = 20"

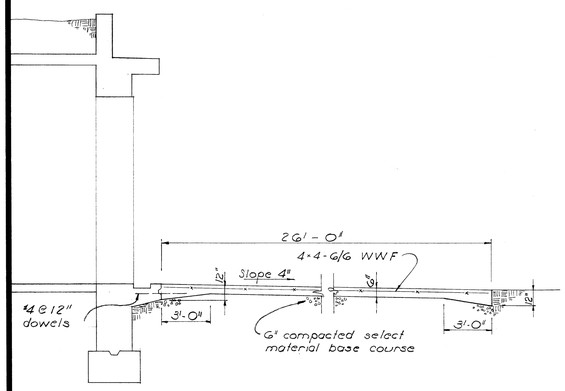

SECTION - GROUND LEVEL PLATFORM

SCALE: 1/4" = 1'-0"

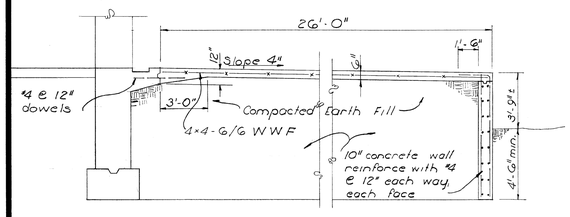

SECTION - TRUCK LEVEL PLATFORM

SCALE: 1/4" = 1'-0"

SYMBOL	DESCRIPTION	DATE	APPROVAL

REVISIONS

BLACK & VEATCH
CONSULTING ENGINEERS
KANSAS CITY, MISSOURI

DEPARTMENT OF THE ARMY
OFFICE OF THE CHIEF OF ENGINEERS
MILITARY CONSTRUCTION — ENGINEERING DIVISION
WASHINGTON, D. C.

DRAWN BY: G I C
TRACED BY: G I C
CHECKED BY: W. V. H.
SUBMITTED: BY Henry L. Callahan BLACK & VEATCH

MAGAZINE, STRADLEY TYPE
EARTH COVERED
ATOMIC BLAST RESISTANT
APRON & LOADING PLATFORM DETAILS

APPROVED: CHIEF STRUCTURES BRANCH
APPROVED: CHIEF, ENGINEERING DIVISION, MIL. CONSTR., O. C. E.
DATE: 3 FEB 1958
APPROVED FOR:
DATE:
SCALE: AS NOTED
SPEC. NO. 33-15-58-57-CE
DRAWING NUMBER 33-15-58
SHEET 10

8-8-57
11-22-57

FILMED