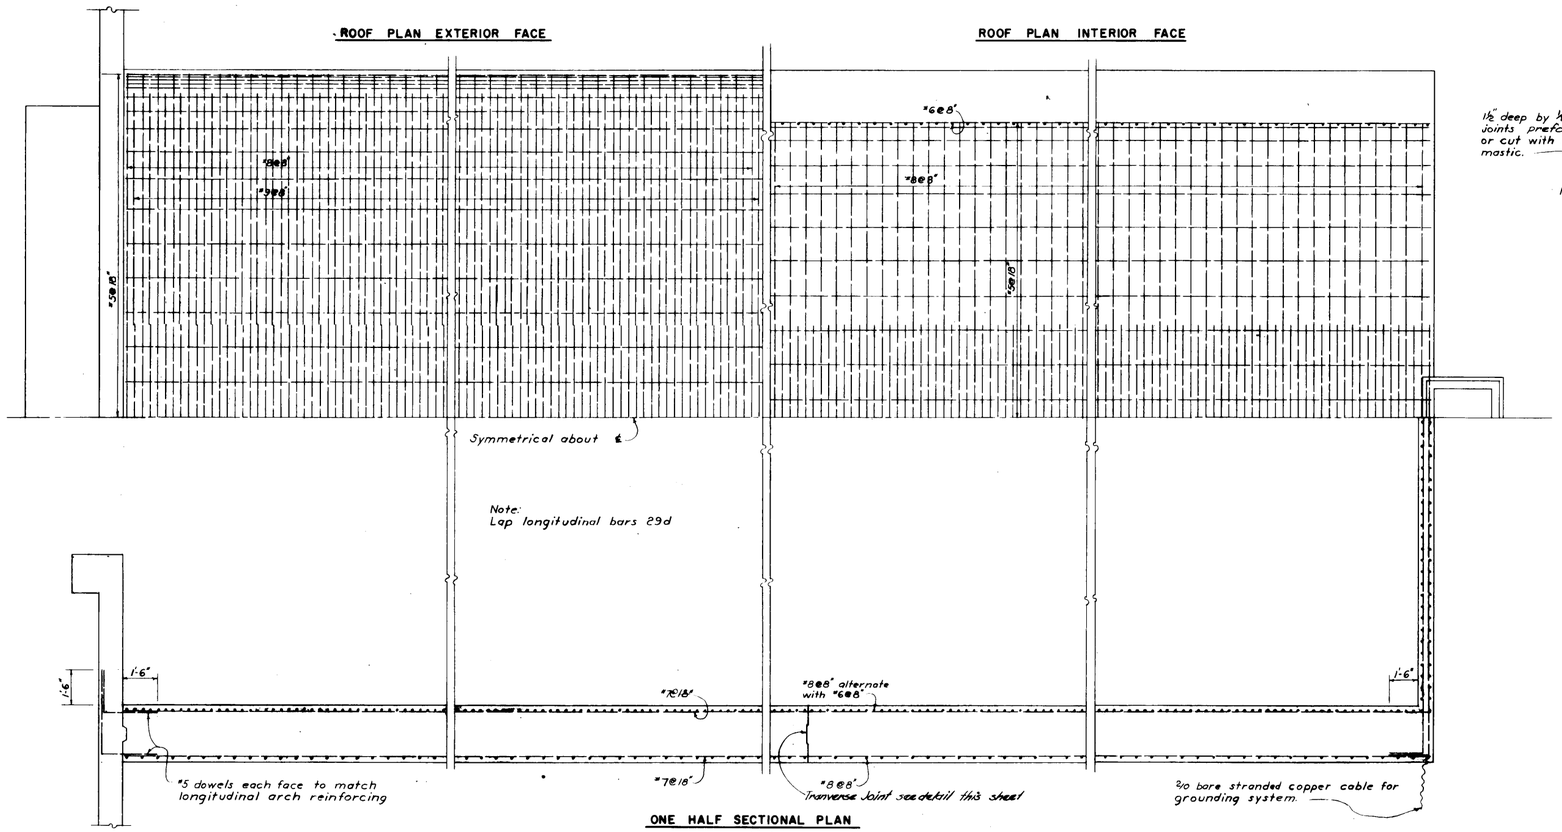

ONE HALF SECTIONAL PLAN

SCALE 3/8" = 1'-0"

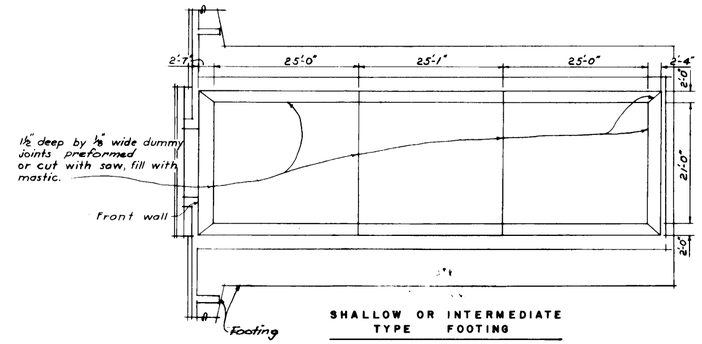

SHALLOW OR INTERMEDIATE TYPE FOOTING

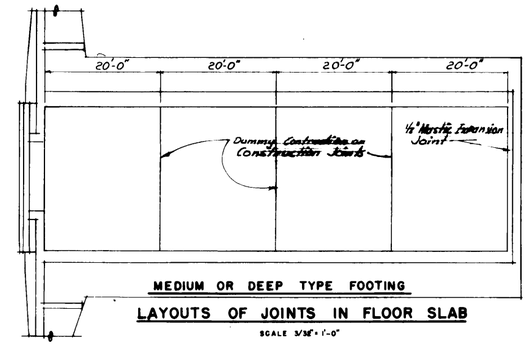

MEDIUM OR DEEP TYPE FOOTING

LAYOUTS OF JOINTS IN FLOOR SLAB

SCALE 3/32" = 1'-0"

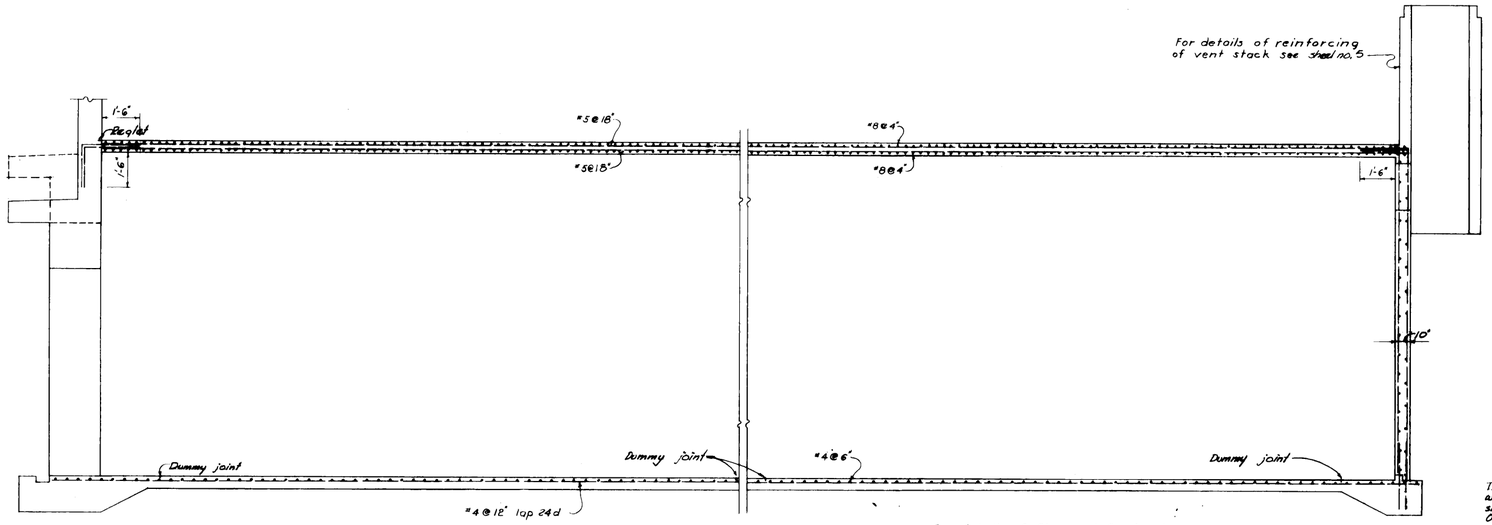

LONGITUDINAL SECTION

SCALE 3/8" = 1'-0"

For details of floor reinforcing in medium, intermediate and deep type footings see sheet no. 4

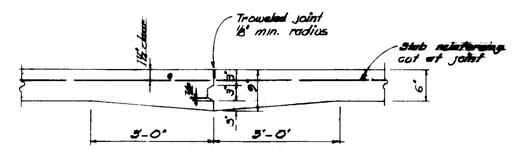

CONTRACTION JOINT

SCALE 1" = 1'-0"

Contractor may at his option use #4 dowels at 12" centers in accordance with the specifications instead of the the thickened joint shown above.

Note:
The direction of construction joints relative to the sequence of pouring is optional.

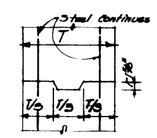

The use of this joint is optional with the Contractor. The location shall be approved by the Contracting Officer.

TRANSVERSE JOINT IN BARREL

NO SCALE

SYMBOL	DESCRIPTION	DATE	APPROVAL

REVISIONS

BLACK & VEATCH
CONSULTING ENGINEERS
KANSAS CITY, MISSOURI

DEPARTMENT OF THE ARMY
OFFICE OF THE CHIEF OF ENGINEERS
MILITARY CONSTRUCTION — ENGINEERING DIVISION
WASHINGTON, D. C.

DRAWN BY: WVH
TRACED BY: WVH
CHECKED BY: JER
SUBMITTED:
APPROVED: CHIEF, STRUCT. BRANCH
APPROVED: CHIEF, ENGINEERING DIVISION MILITARY CONSTRUCTION O.C.E.
APPROVED FOR:
DATE:

MAGAZINE, STRADLEY TYPE EARTH COVERED

REINFORCING DETAILS PLAN & SECTIONS

DATE: 30 DEC 1959

SCALE: AS NOTED SPEC. NO. 33-15-61-59-CE

DRAWING NUMBER 33-15-61

SHEET 3