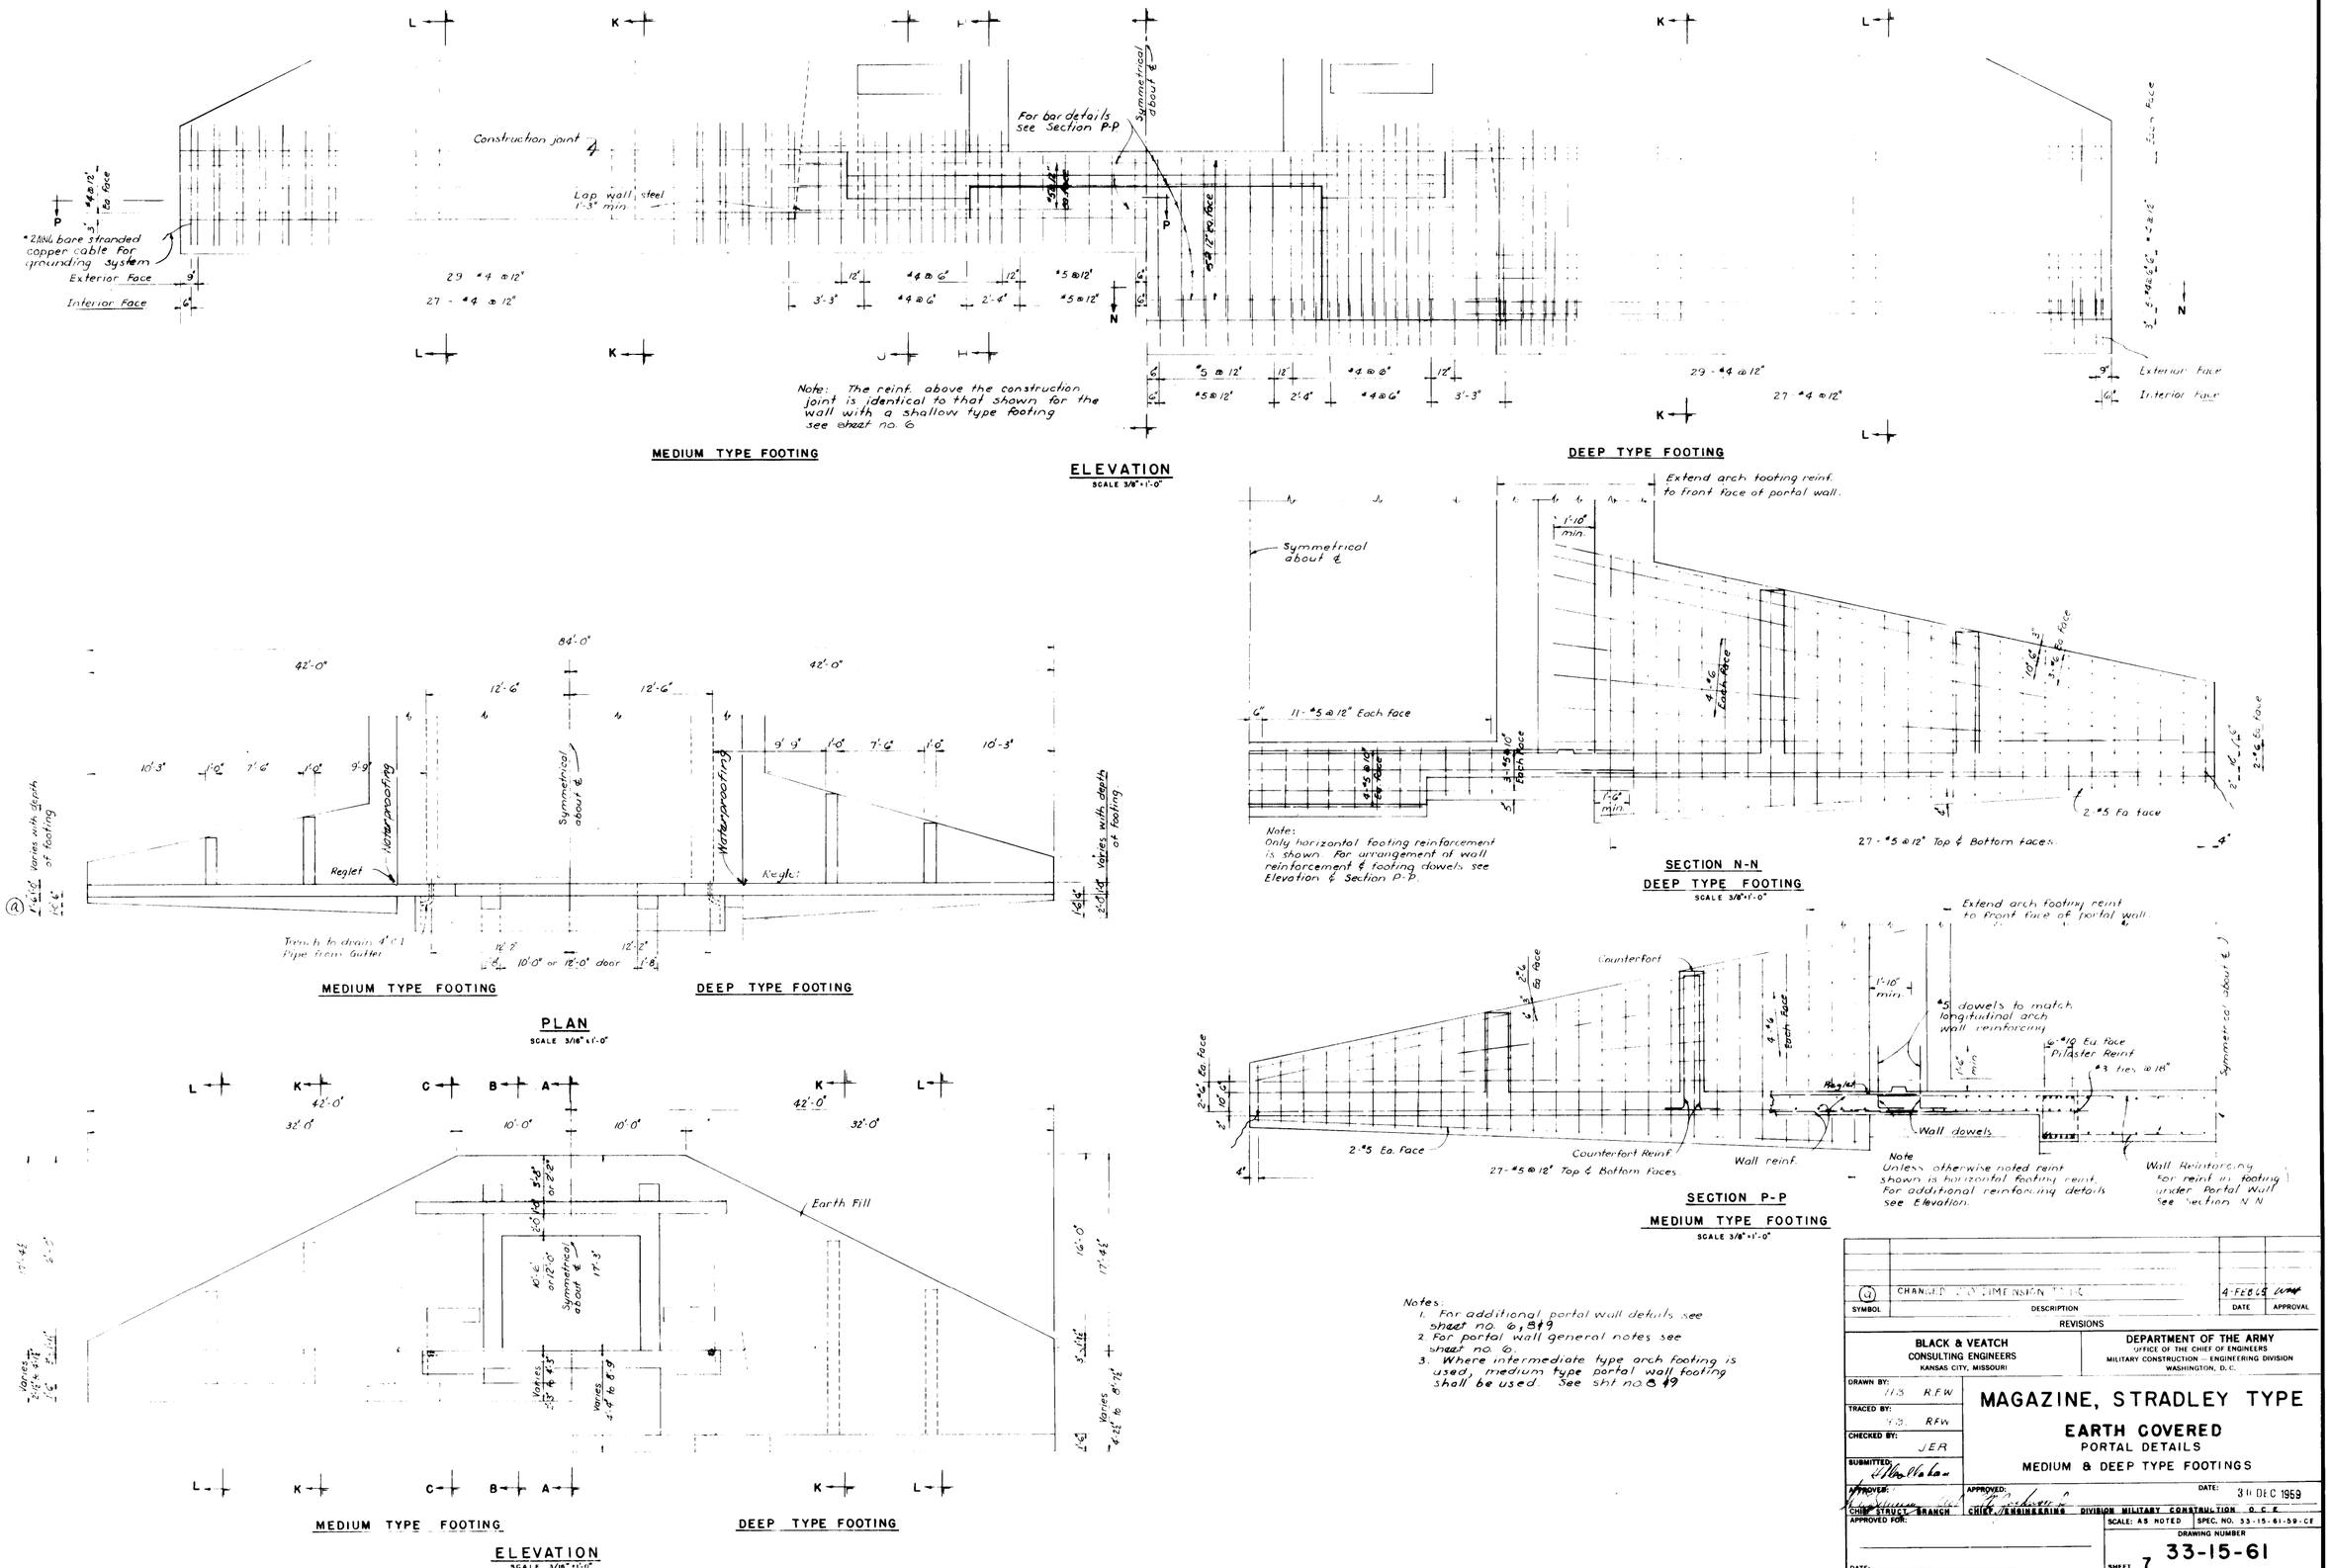

Notes:
1. For additional portal wall details see sheet no. 6, 8 & 9
2. For portal wall general notes see sheet no. 6.
3. Where intermediate type arch footing is used, medium type portal wall footing shall be used. See sht. no. 8 & 9

SYMBOL	DESCRIPTION	DATE	APPROVAL
(a)	CHANGED [illegible] DIMENSION [illegible]	4-FEB-65	[illegible]

REVISIONS

BLACK & VEATCH
CONSULTING ENGINEERS
KANSAS CITY, MISSOURI

DEPARTMENT OF THE ARMY
OFFICE OF THE CHIEF OF ENGINEERS
MILITARY CONSTRUCTION — ENGINEERING DIVISION
WASHINGTON, D. C.

DRAWN BY: H.B. R.F.W.
TRACED BY: H.B. R.F.W.
CHECKED BY: J.E.R.
SUBMITTED: [signature]
APPROVED: [signature]
CHIEF STRUCT. BRANCH
APPROVED: [signature]
CHIEF, ENGINEERING DIVISION MILITARY CONSTRUCTION O.C.E.
APPROVED FOR:
DATE:

MAGAZINE, STRADLEY TYPE

EARTH COVERED

PORTAL DETAILS

MEDIUM & DEEP TYPE FOOTINGS

DATE: 30 DEC 1959

SCALE: AS NOTED
SPEC. NO. 33-15-61-59-CE
DRAWING NUMBER
SHEET 7 33-15-61

THIS DWG. FORMERLY YT-107