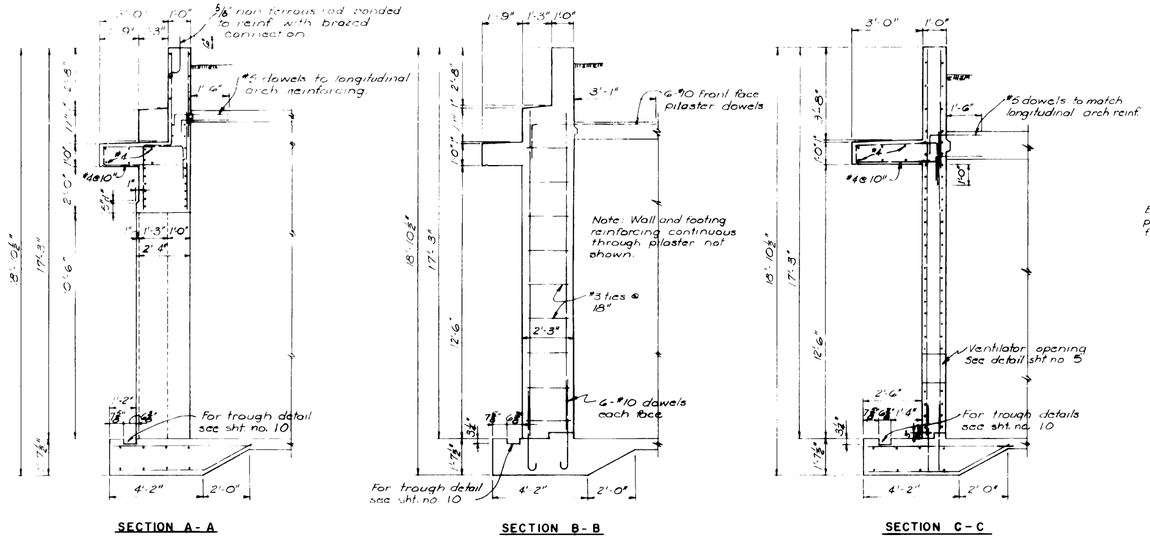

SECTION A-A

SECTION B-B

SECTION C-C

DETAILS - SHALLOW TYPE FOOTING

SCALE 3/8" = 1'-0"

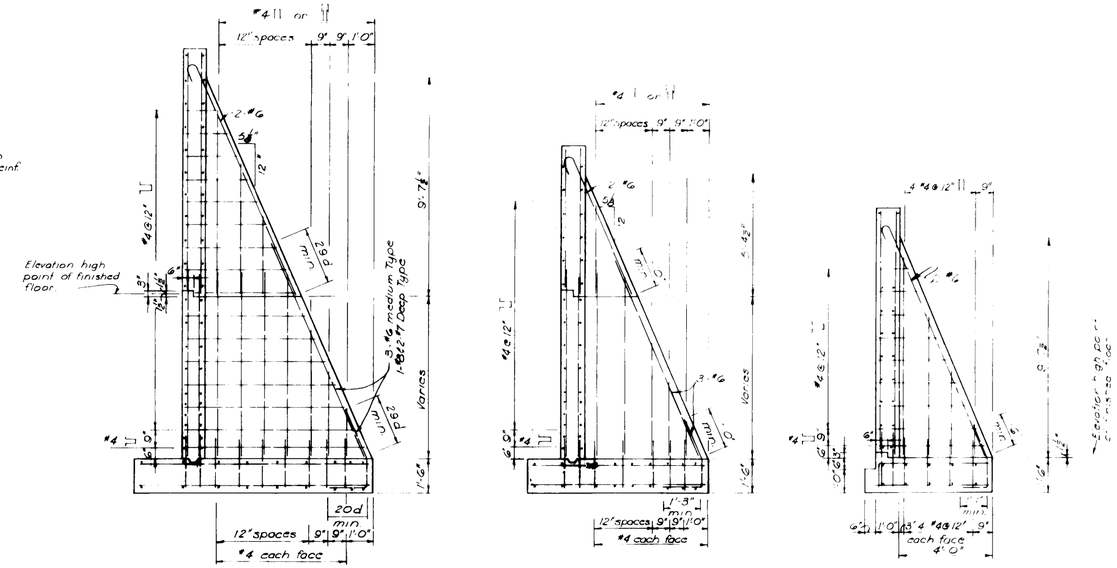

SECTION K-K

SECTION L-L

SECTION D-D

DETAILS - MEDIUM OR DEEP TYPE FOOTING

SCALE 3/8" = 1'-0"

DETAIL - SHALLOW TYPE FOOTING

SCALE 3/8" = 1'-0"

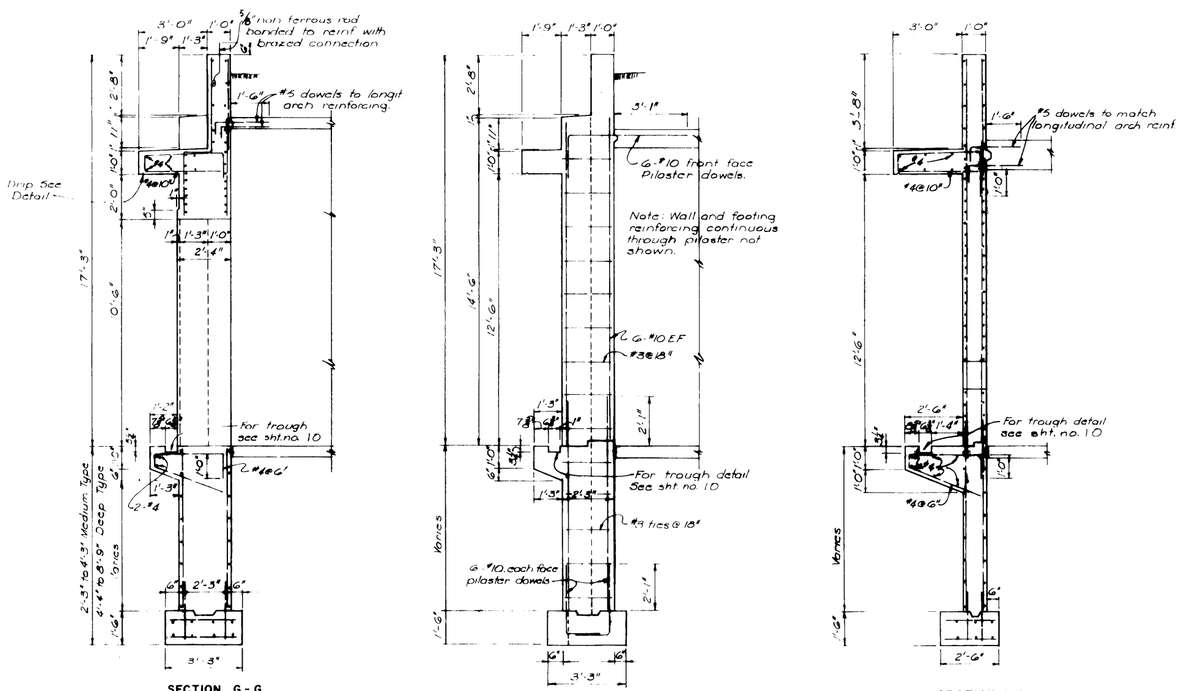

SECTION G-G

SECTION H-H

SECTION J-J

DETAILS - MEDIUM OR DEEP TYPE FOOTING

SCALE 3/8" = 1'-0"

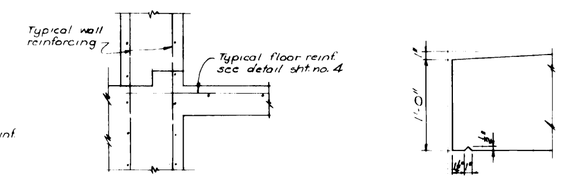

SLAB DETAIL

INTERMEDIATE FOOTING

SCALE 1" = 1'-0"

DRIP DETAIL

SCALE 1 1/2" = 1'-0"

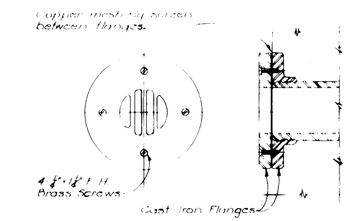

STRAINER DETAIL

NO SCALE

Notes.
1. For additional portal wall details see sht. nos. 6 & 7
2. For portal wall general notes see sht. no. 6

SYMBOL	DESCRIPTION	DATE	APPROVAL

REVISIONS

BLACK & VEATCH
CONSULTING ENGINEERS
KANSAS CITY, MISSOURI

DEPARTMENT OF THE ARMY
OFFICE OF THE CHIEF OF ENGINEERS
MILITARY CONSTRUCTION — ENGINEERING DIVISION
WASHINGTON, D. C.

DRAWN BY: V.D.R.
TRACED BY: V.D.R.
CHECKED BY: J.E.R.
SUBMITTED:
APPROVED:
DATE: 30 DEC 1959
CHIEF, STRUCT. BRANCH
CHIEF, ENGINEERING DIVISION MILITARY CONSTRUCTION O.C.E.
APPROVED FOR:
DATE:

MAGAZINE, STRADLEY TYPE

EARTH COVERED

PORTAL DETAILS 10'-6" HIGH DOOR
SECTIONS & MISCELLANEOUS DETAILS

SCALE: AS NOTED
SPEC. NO. 33-16 31-59-CE
DRAWING NUMBER
SHEET 8
33-15-61

THIS DWG. FORMERLY YT—108