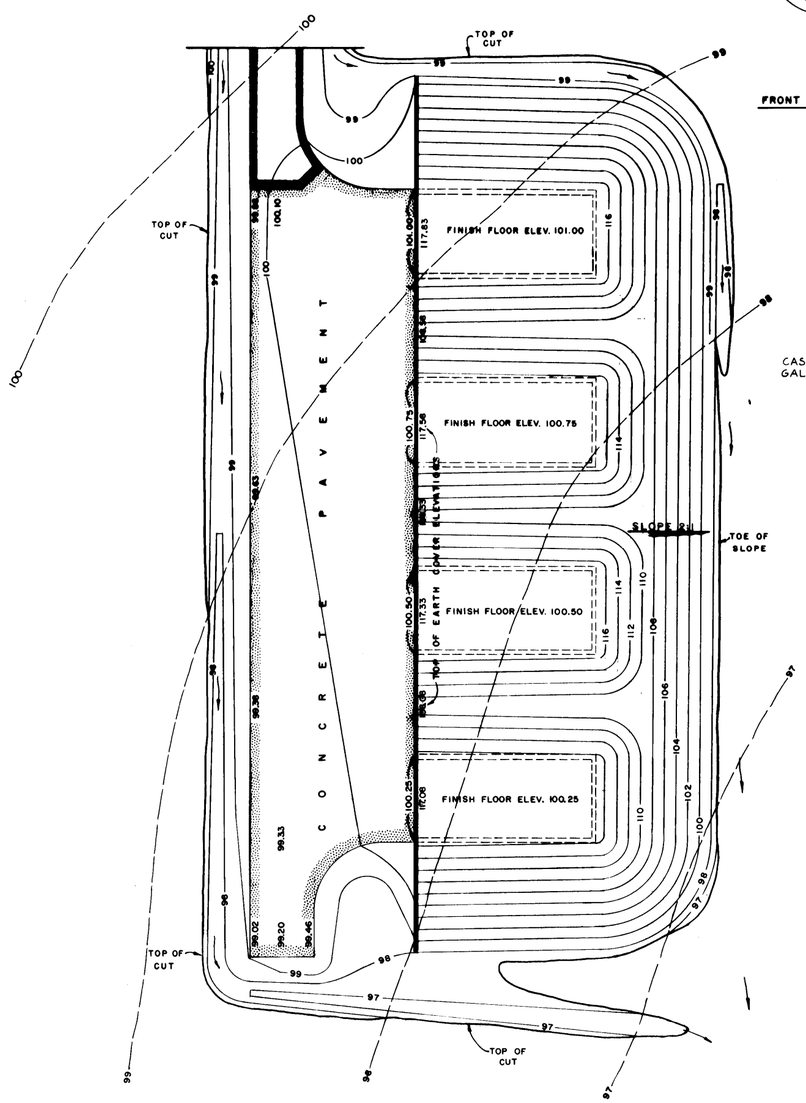

TYPICAL GRADING PLAN
SCALE 1" = 20'

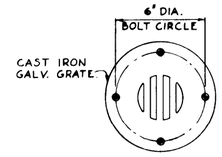

FRONT ELEVATION

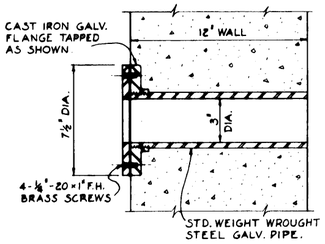

SECTION

DETAIL 7/26
SCALE 3" = 1'-0"

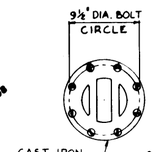

FRONT ELEVATION

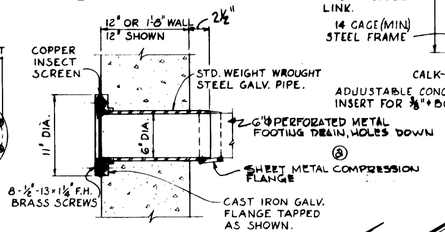

SECTION

DETAIL 6/26
SCALE 11/2" = 1'-0"

WEEP HOLES & FOUNDATION DRAIN OUTLETS

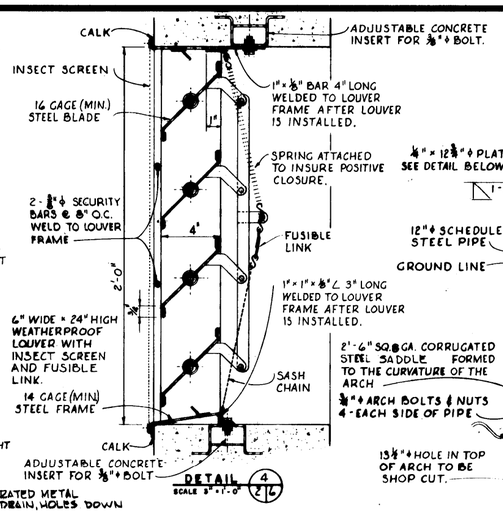

DETAIL 4/26
SCALE 3" = 1'-0"

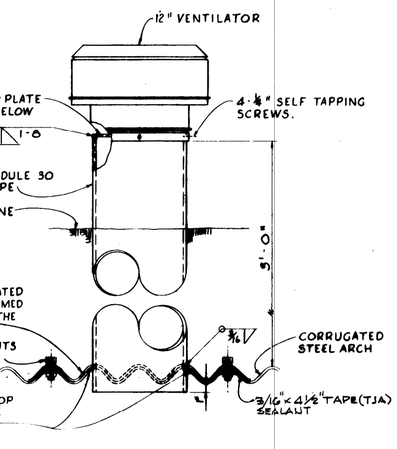

③ VENTILATOR DETAIL
SCALE 11/2" = 1'-0"

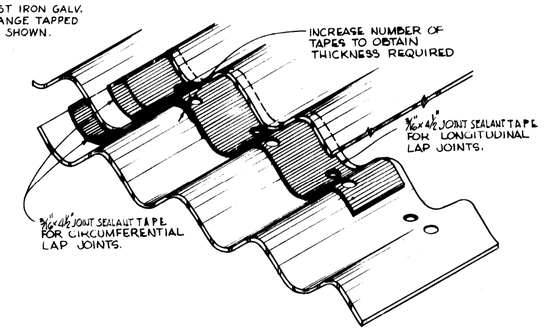

③ JOINT SEALANT INSTALLATION DETAIL
NOT TO SCALE

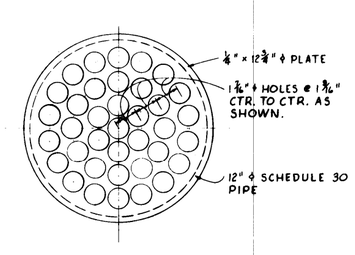

VENTILATOR PLATE DETAIL
SCALE 3" = 1'-0"

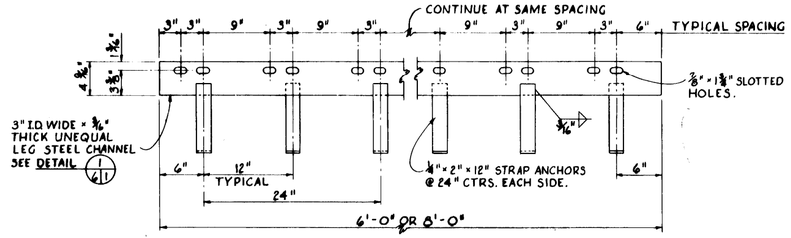

DETAIL 5/16
SCALE 1 1/2" = 1'-0"

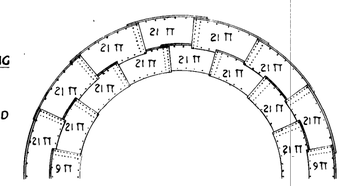

TWO ROWS OF TYPICAL ARCH PLATE INSTALLATION. SUBSEQUENT ROWS OF PLATES TO BE INSTALLED IN A SIMILAR PATTERN.

PERSPECTIVE OF ARCH PLATE ASSEMBLY
NOT TO SCALE

GRAPHIC SCALES

SYMBOL	DESCRIPTION	DATE	APPROVAL
	REVISIONS		
③	SEALANT IN JOINT SEALANT & VENTILATOR DETAILS MODIFIED, PIPE COUPLING IN SECTION OF DETAIL 6 ADDED	1 NOV 66	
	GENERAL REVISIONS	8 MAY 64	

BLACK & VEATCH
CONSULTING ENGINEERS
KANSAS CITY, MISSOURI

DEPARTMENT OF THE AIR FORCE
OFFICE OF THE CHIEF OF ENGINEERS
WASHINGTON, D. C.

DRAWN BY: REJ HDL
TRACED BY: REJ HDL
CHECKED BY: WVH
SUBMITTED BY:
APPROVED: CHIEF, MIL. & P.A.S. BRANCH
APPROVED: CHIEF, ENGINEERING DIVISION, MIL. CONST., O.C.E.
DATE: 10 MAY 1963
APPROVED FOR CHIEF OF STAFF, U. S. AIR FORCE
DATE 15 MAY 1963

IGLOO, STORAGE
STEEL ARCH – EARTH MOUNDED
(SAC TYPE)

TYPICAL GRADING PLAN & MISCELLANEOUS DETAILS

SCALE: AS NOTED SPEC. NO.
SHEET 6. DRAWING NUMBER AW 33-15-64

FILMED