CORPS OF ENGINEERS

U. S. ARMY

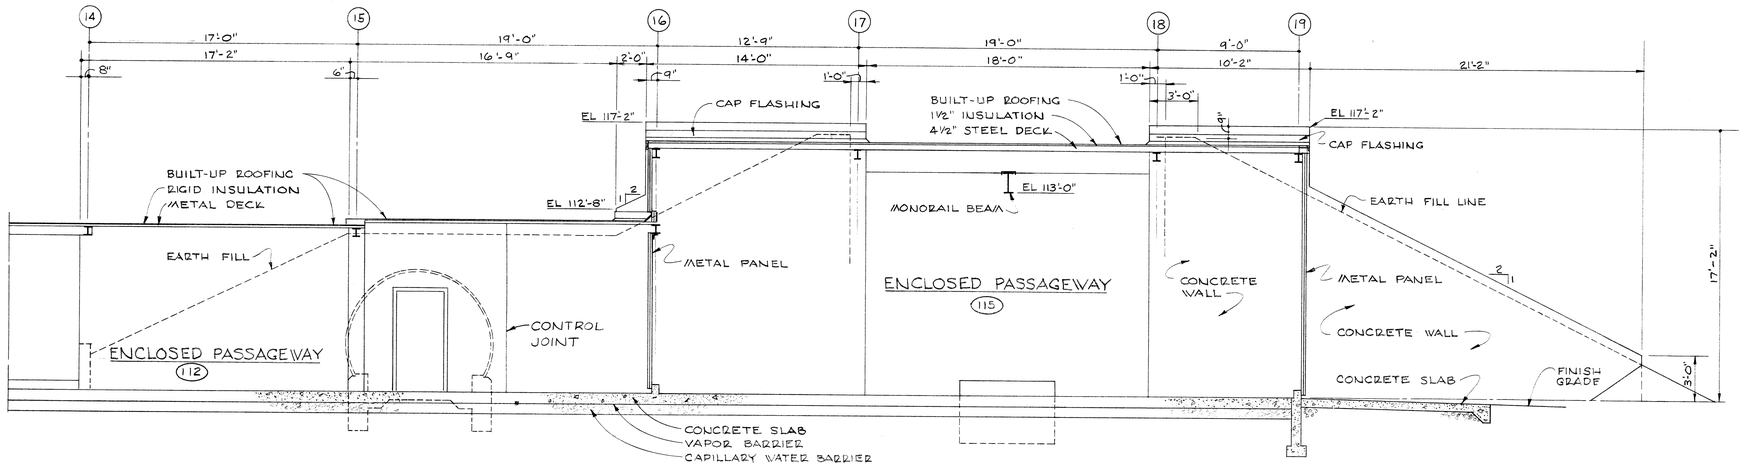

LONGITUDINAL SECTION (F/3|7)

SCALE: ¼ INCH = 1 FOOT

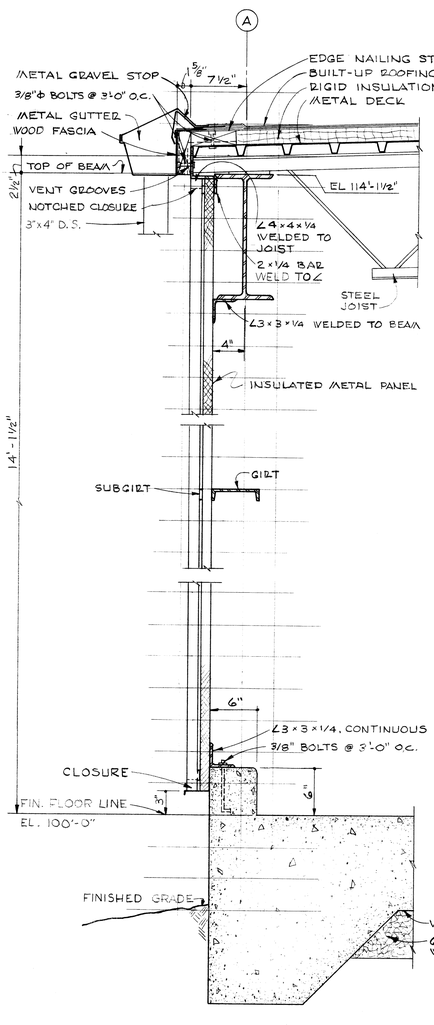

SECTION (1/3|7)

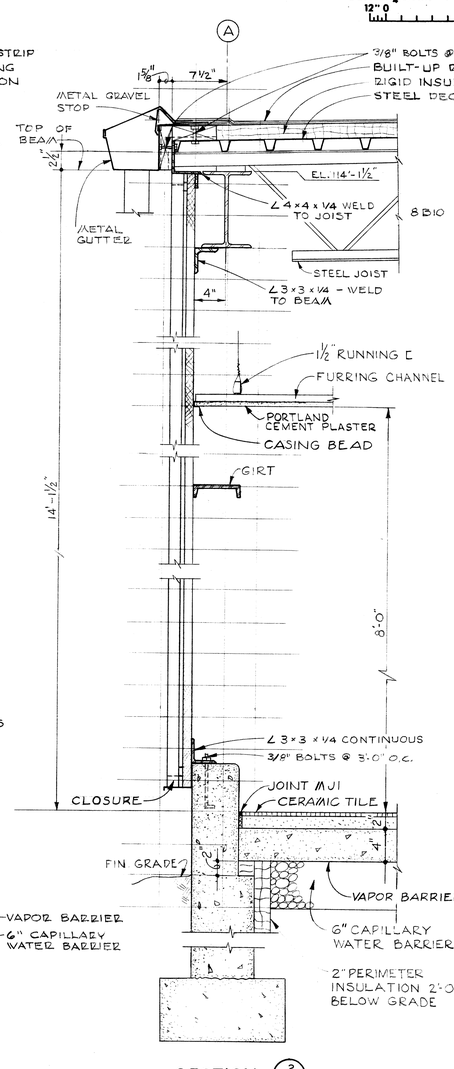

SECTION (2/3|7)

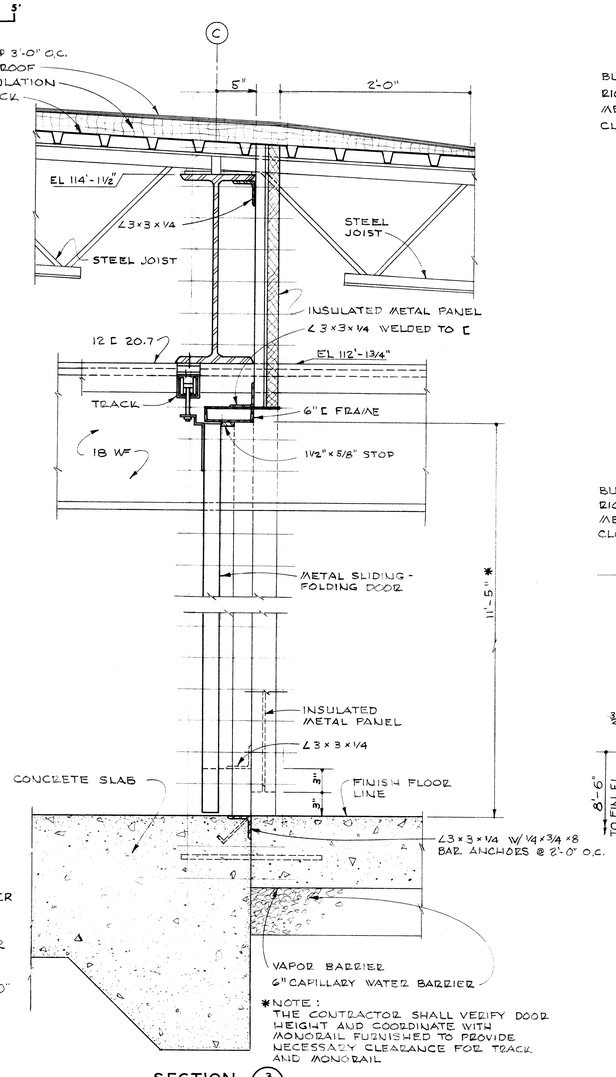

*NOTE: THE CONTRACTOR SHALL VERIFY DOOR HEIGHT AND COORDINATE WITH MONORAIL FURNISHED TO PROVIDE NECESSARY CLEARANCE FOR TRACK AND MONORAIL

SECTION (3/3|7)

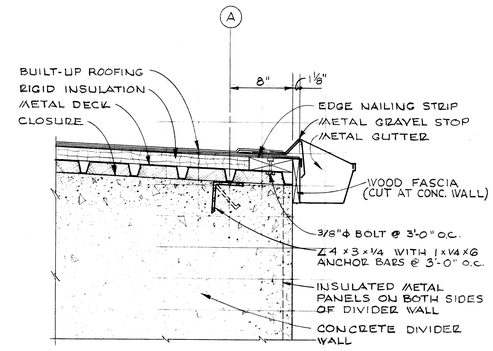

SECTION (4/3|7)

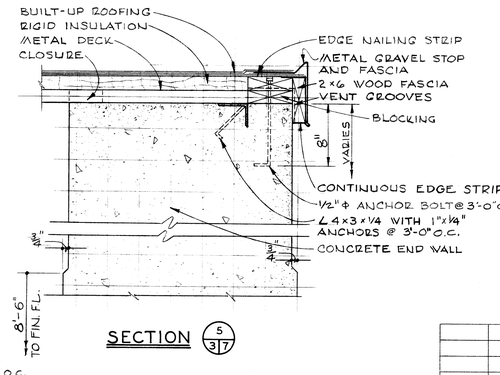

SECTION (5/3|7)

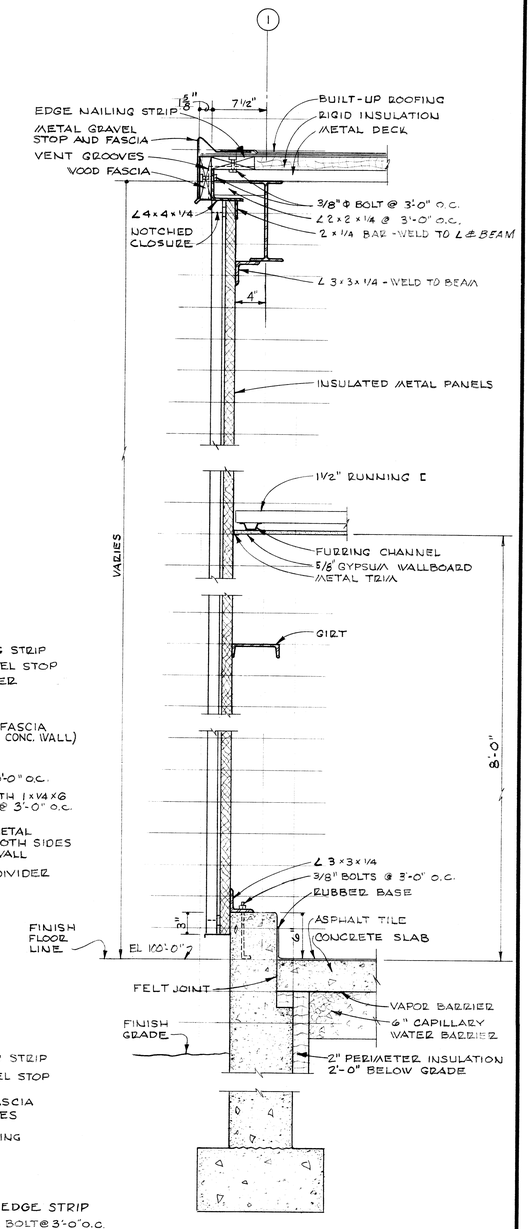

SECTION (6/3|7)

SCALE: 1½ INCHES = 1 FOOT

SYMBOL	DESCRIPTION	DATE	APPROVAL

REVISIONS

U S ARMY ENGINEER DISTRICT, OMAHA
CORPS OF ENGINEERS
OMAHA, NEBRASKA

DEPARTMENT OF THE ARMY
OFFICE OF THE CHIEF OF ENGINEERS
MILITARY CONSTRUCTION-ENGINEERING DIVISION
WASHINGTON, DC

DRAWN BY: J.E.L.
DESIGNED BY: G.J.B.
SUBMITTED: Charles F. Ekopf, CHIEF ENGINEERING DIV.
RECOMMENDED: COL OF E DISTRICT ENGINEER
APPROVED: SENIOR PROJECT ENGINEER
APPROVED: CHIEF ENGINEERING DIVISION MIL. CONSTR. OCE
APPROVED:

GM-HVY ROCKET AMMO MAINTENANCE FACILITY

SECTIONS

DATE 18 APR 1967

SCALE: AS SHOWN

SPEC. NO. 35-14-05-67 CE

DRAWING NUMBER

SHEET 7

35-14-05

A 105 Micro-master Film or A Paper Reproducible Record Copy Must Be Made Before Every Addendum and/or Modification

ADDENDA NO.	DATE	MODIFICATION	DATE