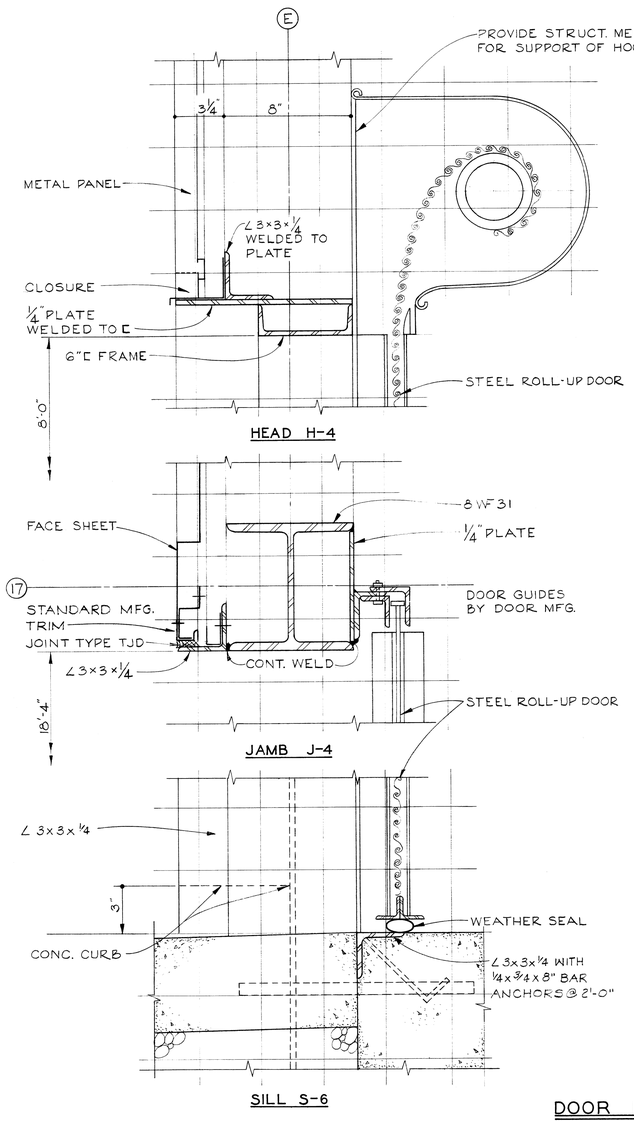

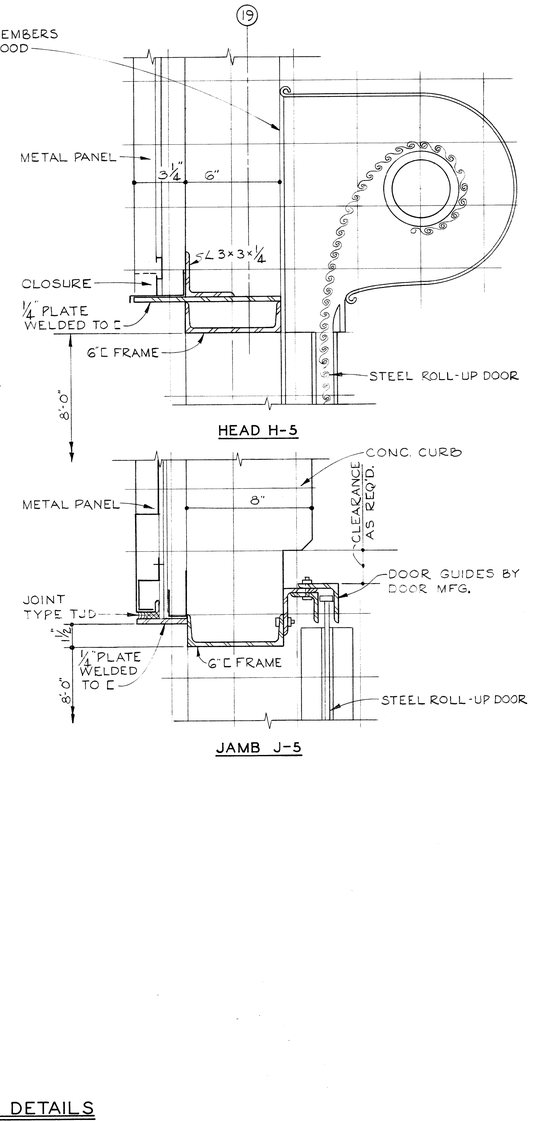

DOOR DETAILS

SCALE: 3 INCHES = 1 FOOT

0 3" 6" 12"

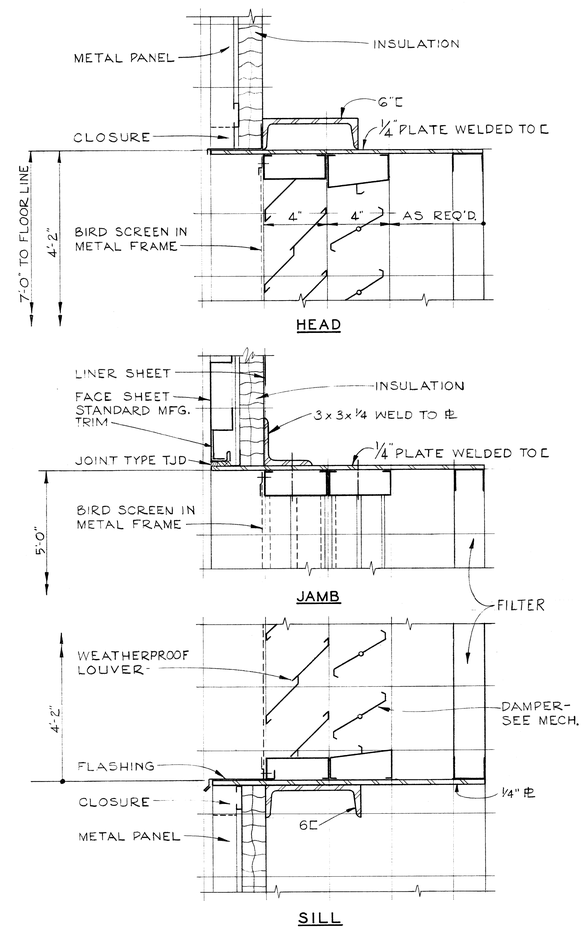

WEATHER PROOF LOUVER DETAILS 1/10

SCALE: 3 INCHES = 1 FOOT

3,4

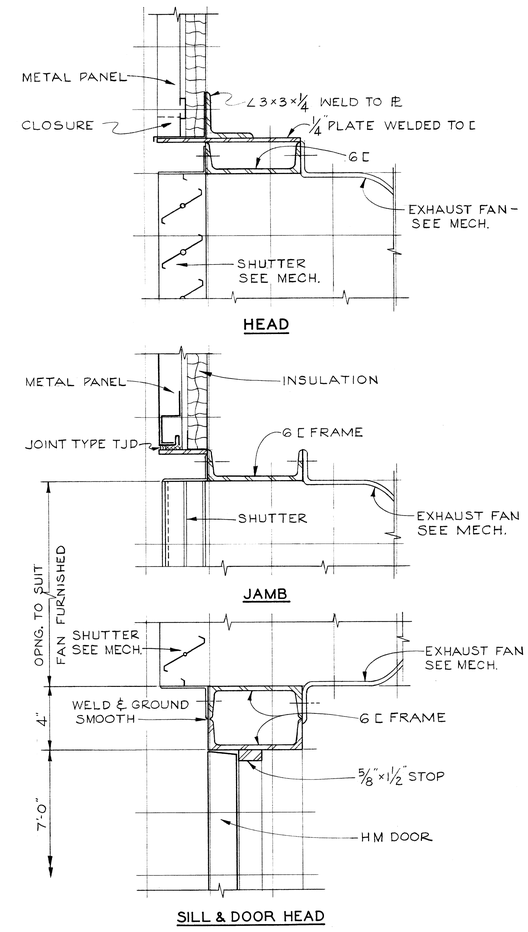

WALL EXHAUST FAN DETAIL 2/10

SCALE: 3 INCHES = 1 FOOT

3,4

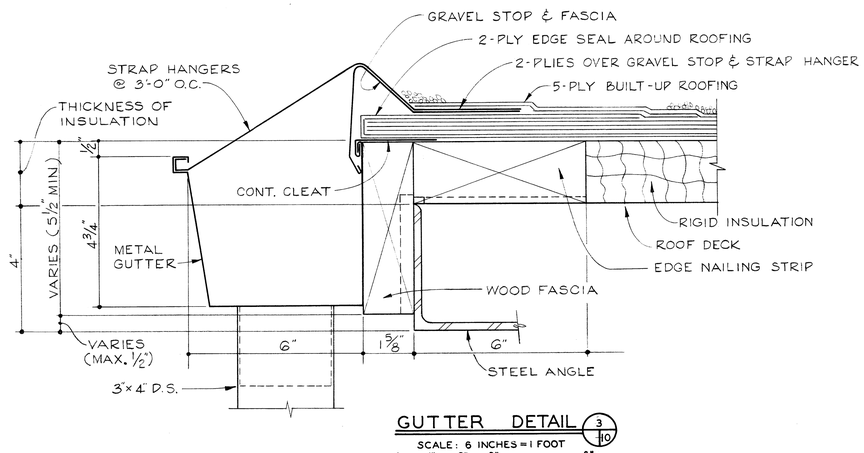

GUTTER DETAIL 3/10

SCALE: 6 INCHES = 1 FOOT

0 1" 2" 3" 6"

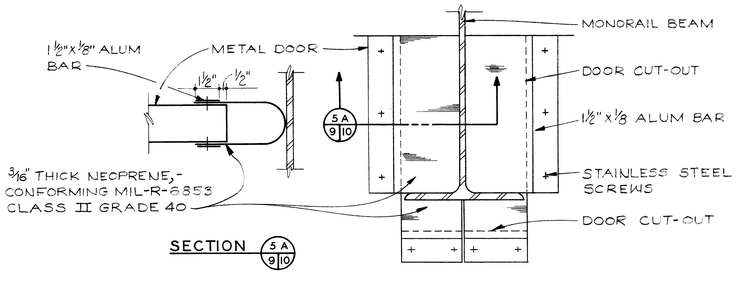

DOOR CUT-OUT DETAIL 5/9/10

SYMBOL	DESCRIPTION	DATE	APPROVAL

REVISIONS

U S ARMY ENGINEER DISTRICT, OMAHA
CORPS OF ENGINEERS
OMAHA, NEBRASKA

DEPARTMENT OF THE ARMY
OFFICE OF THE CHIEF OF ENGINEERS
MILITARY CONSTRUCTION-ENGINEERING DIVISION
WASHINGTON, DC

DRAWN BY: R. C. H.
DESIGNED BY: G. J. B.
SUBMITTED: Charles R. Boyd, CHIEF ENGINEERING DIV.
RECOMMENDED: Lewis A. Jones, COL, C OF E DISTRICT ENGINEER
APPROVED: Thomas A. Dawson, CHIEF MCS BRANCH
APPROVED: M. Bachman, CHIEF ENGINEERING DIVISION MIL. CONSTR. OCE
APPROVED:

GM-HVY ROCKET AMMO MAINTENANCE FACILITY

MISCELLANEOUS DETAILS

DATE 18 MAR 1966

SCALE: AS SHOWN

SPEC. NO. 35-14-05-67 CE

DRAWING NUMBER

SHEET 10

35-14-05