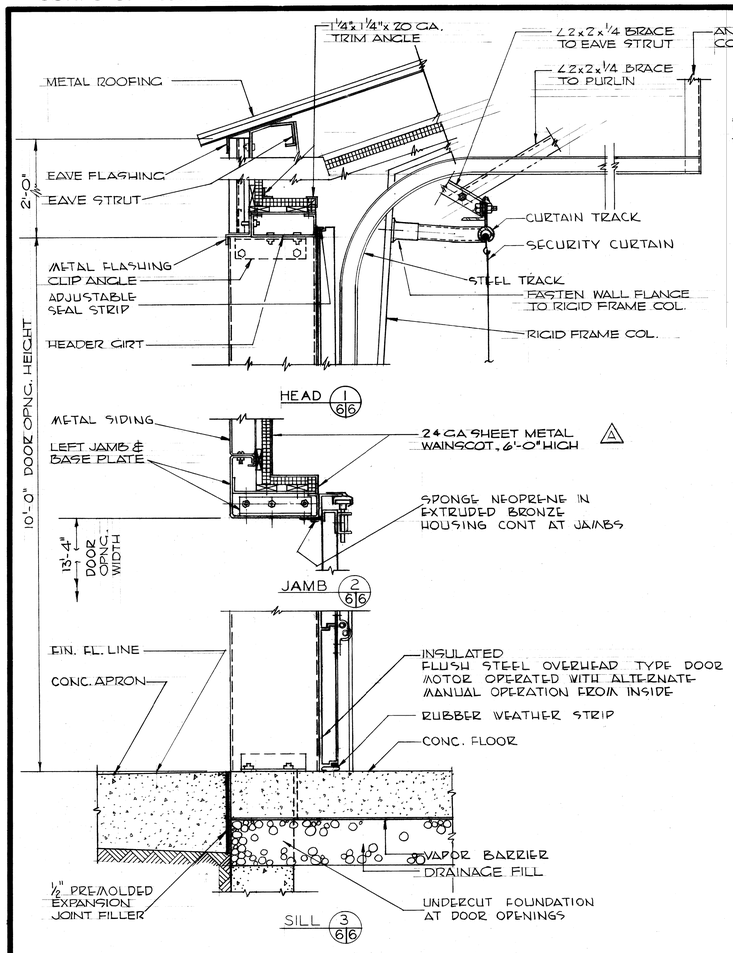

OVERHEAD TYPE DOOR DETAIL
SCALE: 1½"=1'-0"

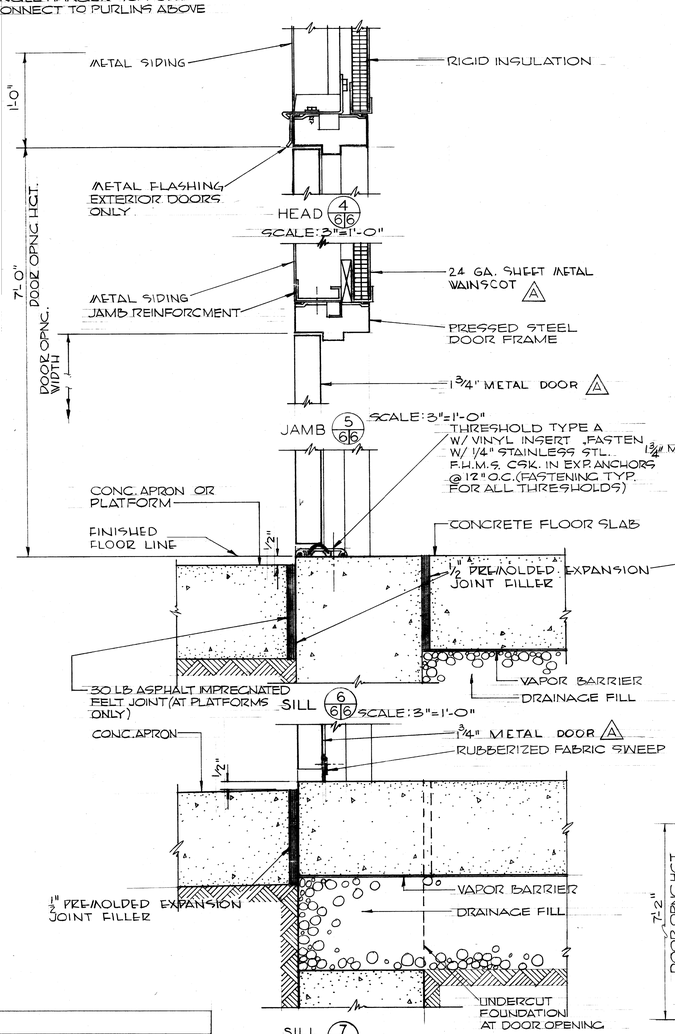

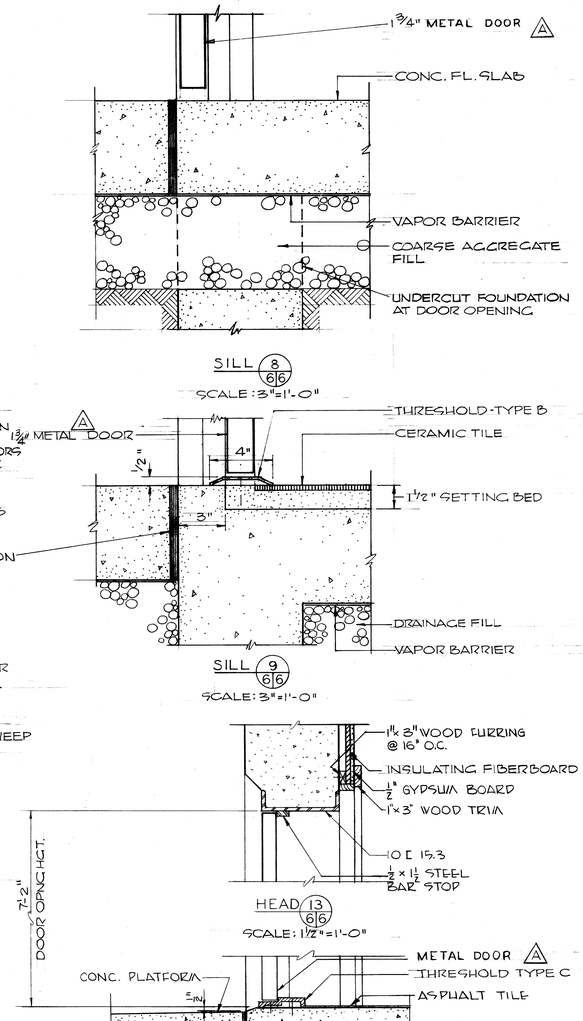

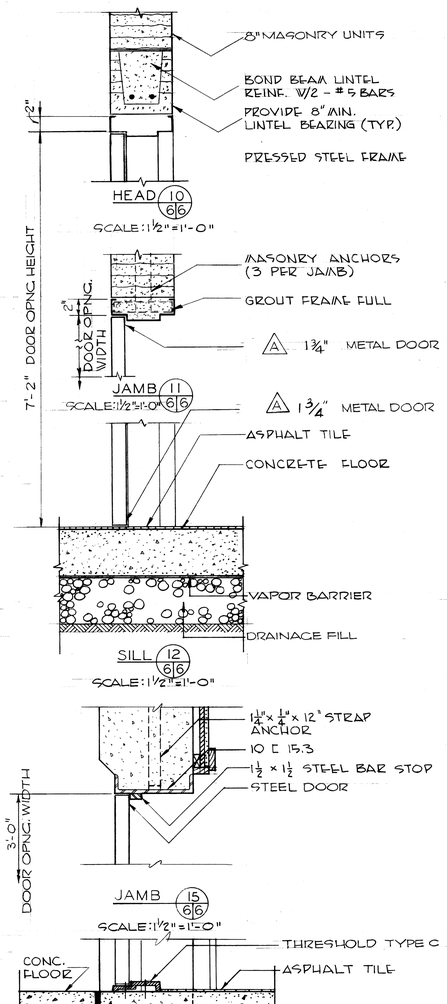

GRAPHIC SCALES

1½" = 1'-0" 0 3" 6" 9" 1' 2'

3" = 1'-0" 0 3" 6" 1'

DOOR SCHEDULE

NO.	SIZE	THK	TYPE	FRAME MATL	HEAD DET	HEAD SH	JAMB DET	JAMB SH	SILL DET	SILL SH	HARDWARE	THRESHOLD	LOUVER SIZE	REMARKS
D1	3'-0" x 7'-2"	1¾"	A	STL [	13	6	15	6	14	6	HW-1	TYPE C	—	
D2	PR 3'-0" x 7'-0"	1¾"	B	*	4	6	5	6	7	6	HW-2	—	24"x30"	LOUVER REQD EA. LEAF
D3	2'-4" x 7'-0"	1¾"	A	*	4	6	5	6	6	6	HW-3	TYPE A	—	
D4	13'-4" x 10'-0"	–	C	*	1	6	2	6	3	6	—	—	—	PROVIDE SECURITY CURTAIN
D5	2'-4" x 7'-0"	1¾"	A	*	4	6	5	6	6	6	HW-3	TYPE A	—	
D6	2'-4" x 7'-0"	1¾"	A	*	4	6	5	6	6	6	HW-3	TYPE A	—	
D7	13'-4" x 10'-0"	–	C	*	1	6	2	6	3	6	—	—	—	PROVIDE SECURITY CURTAIN
D8	2'-4" x 7'-0"	1¾"	A	*	4	6	5	6	6	6	HW-3	TYPE A	—	
D9	2'-4" x 7'-0"	1¾"	A	*	4	6	5	6	6	6	HW-3	TYPE A	—	
D10	2'-4" x 7'-0"	1¾"	A	*	4	6	5	6	6	6	HW-3	TYPE A	—	
D11	3'-0" x 7'-0"	1¾"	E	*	4	6	5	6	8	6	HW-4	—	24"x24"	
D12	3'-0" x 7'-0"	1¾"	A	*	4	6	5	6	6	6	HW-3	TYPE A	—	
D13	3'-0" x 7'-0"	1¾"	D	*	4	6	5	6	8	6	HW-5	—	24"x24"	
D14	3'-0" x 7'-0"	1¾"	E	*	4	6	5	6	8	6	HW-4	—	24"x24"	
D15	2'-4" x 7'-0"	1¾"	A	*	4	6	5	6	6	6	HW-3	TYPE A	—	
D16	2'-4" x 7'-0"	1¾"	A	*	4	6	5	6	6	6	HW-3	TYPE A	—	
D17	3'-0" x 7'-0"	1¾"	E	*	4	6	5	6	8	6	HW-4	—	24"x24"	
D18	3'-0" x 7'-0"	1¾"	A	*	4	6	5	6	6	6	HW-3	TYPE A	—	
D19	3'-0" x 7'-0"	1¾"	E	*	4	6	5	6	9	6	HW-6	TYPE B	24"x24"	
D20	3'-0" x 7'-2"	1¾"	A	STL [	13	6	15	6	16	6	HW-4	TYPE C	—	
D21	3'-0" x 7'-2"	1¾"	E	*	10	6	11	6	12	6	HW-7	—	24"x24"	
D22	3'-0" x 7'-2"	1¾"	E	*	10	6	11	6	12	6	HW-7	—	24"x24"	
D23	3'-0" x 7'-2"	1¾"	A	*	10	6	11	6	12	6	HW-8	—	—	
D24	3'-0" x 7'-2"	1¾"	E	*	10	6	11	6	12	6	HW-7	—	24"x24"	
D25	3'-0" x 7'-2"	1¾"	E	*	10	6	11	6	12	6	HW-7	—	24"x24"	
D26	3'-0" x 7'-2"	1¾"	E	*	10	6	11	6	12	6	HW-7	—	24"x24"	
D27	PR 2'-0" x 7'-2"	1¾"	F	*	10	6	11	6	12	6	HW-9	—	12"x66"	LOUVER REQD EA. LEAF

* PRESSED STEEL FRAME

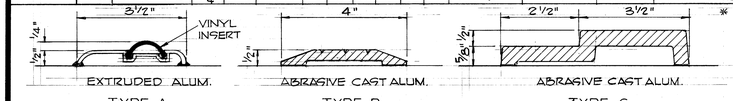

EXTRUDED ALUM. — TYPE A
ABRASIVE CAST ALUM. — TYPE B
ABRASIVE CAST ALUM. — TYPE C

THRESHOLD TYPES
HALF SIZE

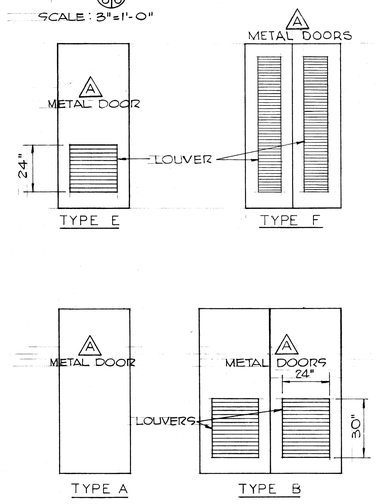

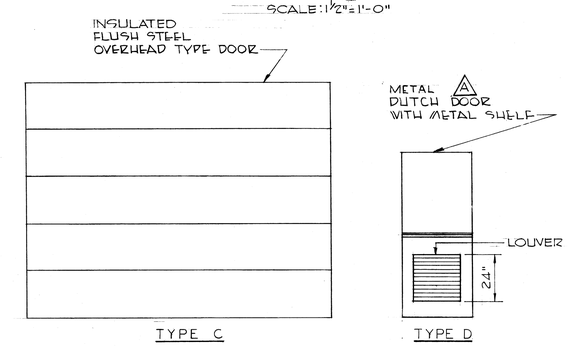

DOOR TYPES

SYMBOL	DESCRIPTION	DATE	APPROVAL
A	REVISED METAL WAINSCOT & METAL DOOR DESIGNATION	8-23-65	

REVISIONS

BLACK & VEATCH
CONSULTING ENGINEERS
KANSAS CITY, MISSOURI

DEPARTMENT OF THE ARMY
OFFICE OF THE CHIEF OF ENGINEERS
MILITARY CONSTRUCTION — ENGINEERING DIVISION
WASHINGTON, D.C.

DRAWN BY: RWS JSR
TRACED BY: RWS JSR
CHECKED BY: WHM
SUBMITTED:
APPROVED: CHIEF, M.E.E.S. BRANCH
APPROVED: CHIEF, ENGINEERING DIVISION, MIL. CONSTR. O.C.E.
DATE: 26 APRIL 1965
APPROVED FOR:
DATE:

WEAPONS SURVEILLANCE WORKSHOP
ARCHITECTURAL
DOOR SCHEDULE AND DETAILS

SCALE: AS NOTED
SPEC. NO. 35-69-06-65-CE
DRAWING NUMBER 35-69-06
SHEET 6 OF 18