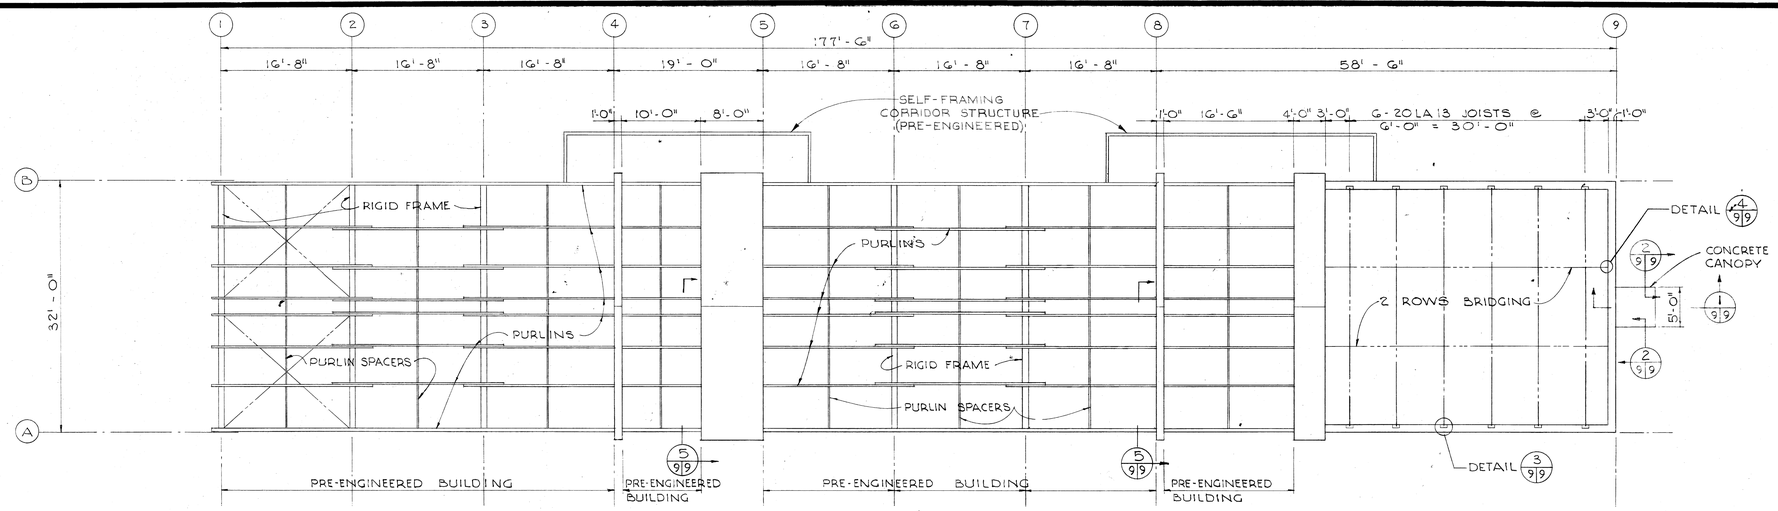

ROOF FRAMING PLAN
SCALE 1/8" = 1'-0"

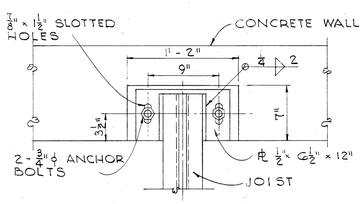

PLAN

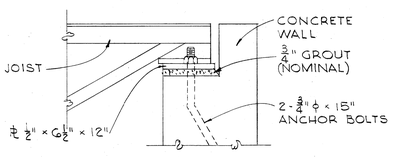

SECTION

JOIST POCKET DETAILS 3/9/9
SCALE 1 1/2" = 1'-0"

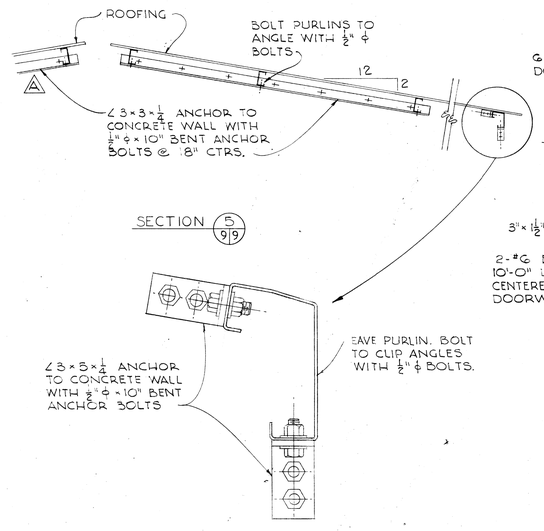

EAVE PURLINS ANCHORED TO CONCRETE WALL
NOT TO SCALE

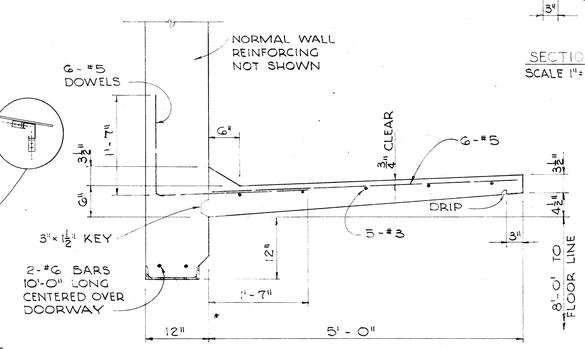

SECTION 1/9/9
SCALE 1" = 1'-0"

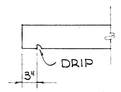

SECTION 2/9/9
SCALE 1" = 1'-0"

NOTES:
1. IF THE 16'-8" COLUMN SPACING IS NOT A STANDARD OF THE PRE-ENGINEERED BUILDING MANUFACTURER, THE LENGTH OF LAP AT PURLIN SPLICES MAY BE INCREASED TO ACCOMMODATE A STANDARD PURLIN LENGTH.

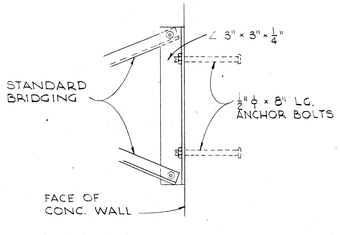

BRIDGING ANCHORING DETAIL 4/9/9
NOT TO SCALE

GRAPHIC SCALES

SYMBOL	DESCRIPTION	DATE	APPROVAL
A	CHANGED ∠ ORIENTATION IN SEC. 5	8-23-65	[illegible]

REVISIONS

BLACK & VEATCH
CONSULTING ENGINEERS
KANSAS CITY, MISSOURI

DEPARTMENT OF THE ARMY
OFFICE OF THE CHIEF OF ENGINEERS
MILITARY CONSTRUCTION — ENGINEERING DIVISION
WASHINGTON, D. C.

DRAWN BY: GIC
TRACED BY: GIC
CHECKED BY: WVH
SUBMITTED: [signature]
APPROVED: [signature] CHIEF, MASS. BRANCH
APPROVED: [signature] CHIEF, ENGINEERING DIVISION, MIL. CONST. B. O. C. E.
DATE: 26 APRIL 1965
APPROVED FOR:
DATE:

WEAPONS SURVEILLANCE WORKSHOP
STRUCTURAL
ROOF FRAMING PLAN AND DETAILS

SCALE: AS NOTED
SPEC. NO. 35-69-06-65-CE
DRAWING NUMBER 35-69-06
SHEET 9 OF 18