CORPS OF ENGINEERS

U.S. ARMY

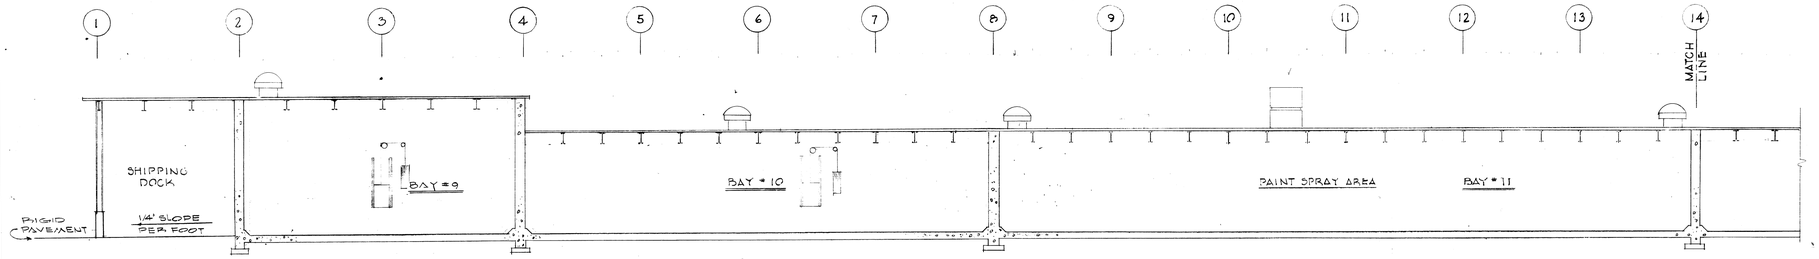

SECTION B 1/5

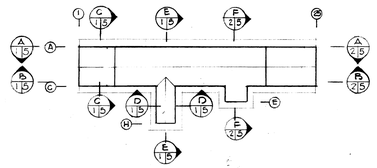

KEY PLAN

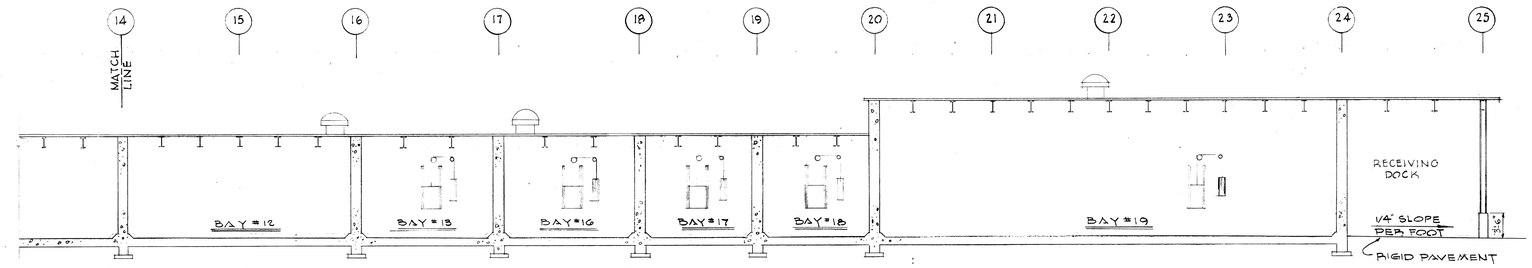

SECTION B 2/5

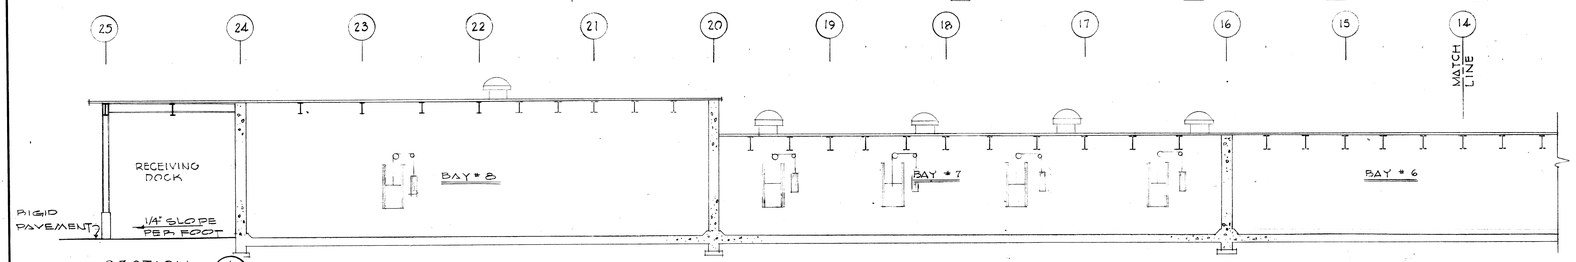

SECTION A 1/5

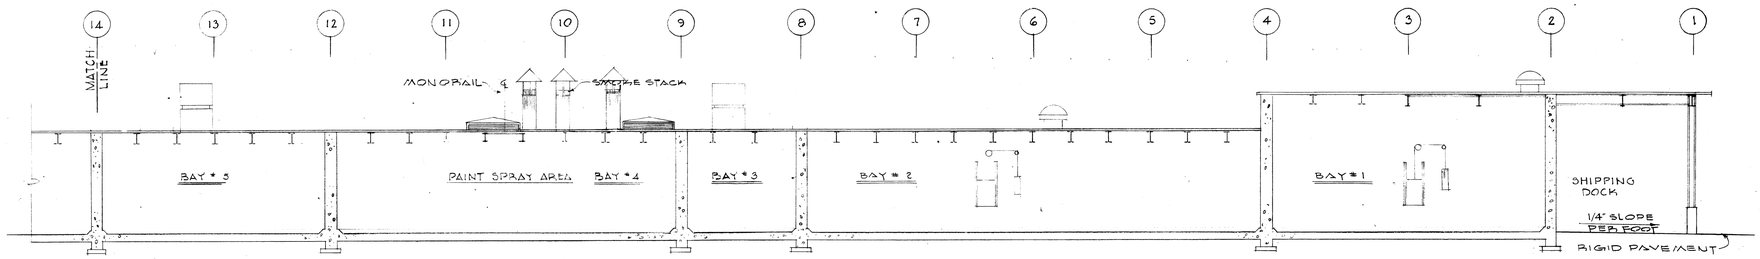

SECTION A 2/5

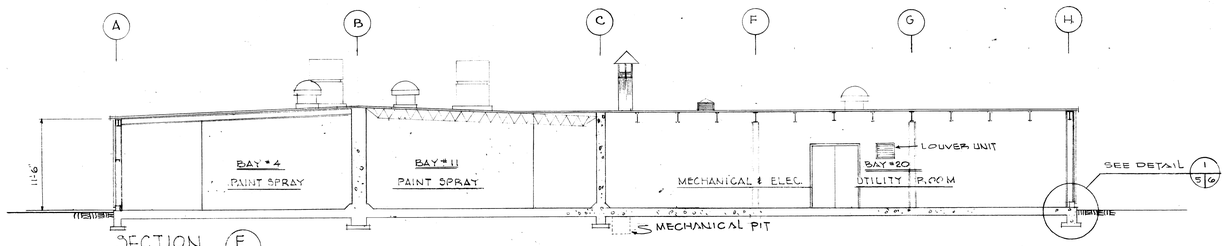

SECTION E 1/5

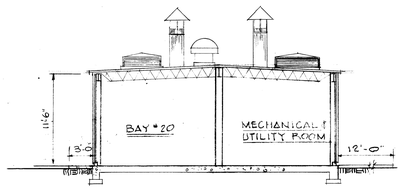

SECTION D 1/5

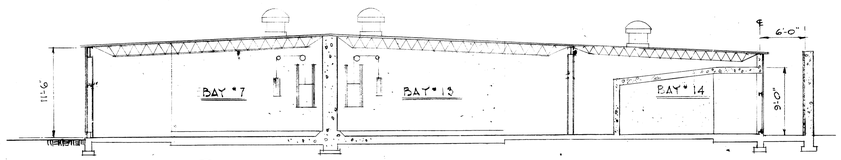

SECTION F 2/5 △1

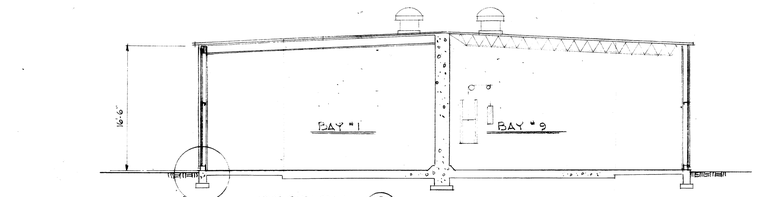

SECTION C 1/5 2

NOTE, SECTION C 2/5 SIMILAR BUT OPPOSITE HAND

GRAPHIC SCALE

1/8" = 1'-0"

SYMBOL	DESCRIPTION	DATE	APPROVAL
△1	REVISED SECTION F	5/22/66	

REVISIONS

AMMANN & WHITNEY
CONSULTING ENGINEERS
111-8TH AVENUE, NEW YORK, N.Y.

DEPARTMENT OF THE ARMY
OFFICE OF THE CHIEF OF ENGINEERS
MILITARY CONSTRUCTION - ENGINEERING DIVISION
WASHINGTON, D.C.

DRAWN BY: R
TRACED BY: R
CHECKED BY: DR
SUBMITTED BY: AMMANN & WHITNEY
APPROVED: CHIEF M. & P.S. BRANCH
APPROVED: CHIEF ENGINEERING DIVISION, MIL. CONSTR. O.C.E.
DATE: 18 JULY 1966

AMMUNITION MAINTENANCE FACILITY

AMMUNITION MAINTENANCE BUILDING

SECTIONS
ARCHITECTURAL

APPROVED FOR

DATE:

SCALE 1/8" = 1'-0"

SPEC. NO. 16-06-324-66-CE

DRAWING NUMBER 35-69-09

SHEET 5 OF 45