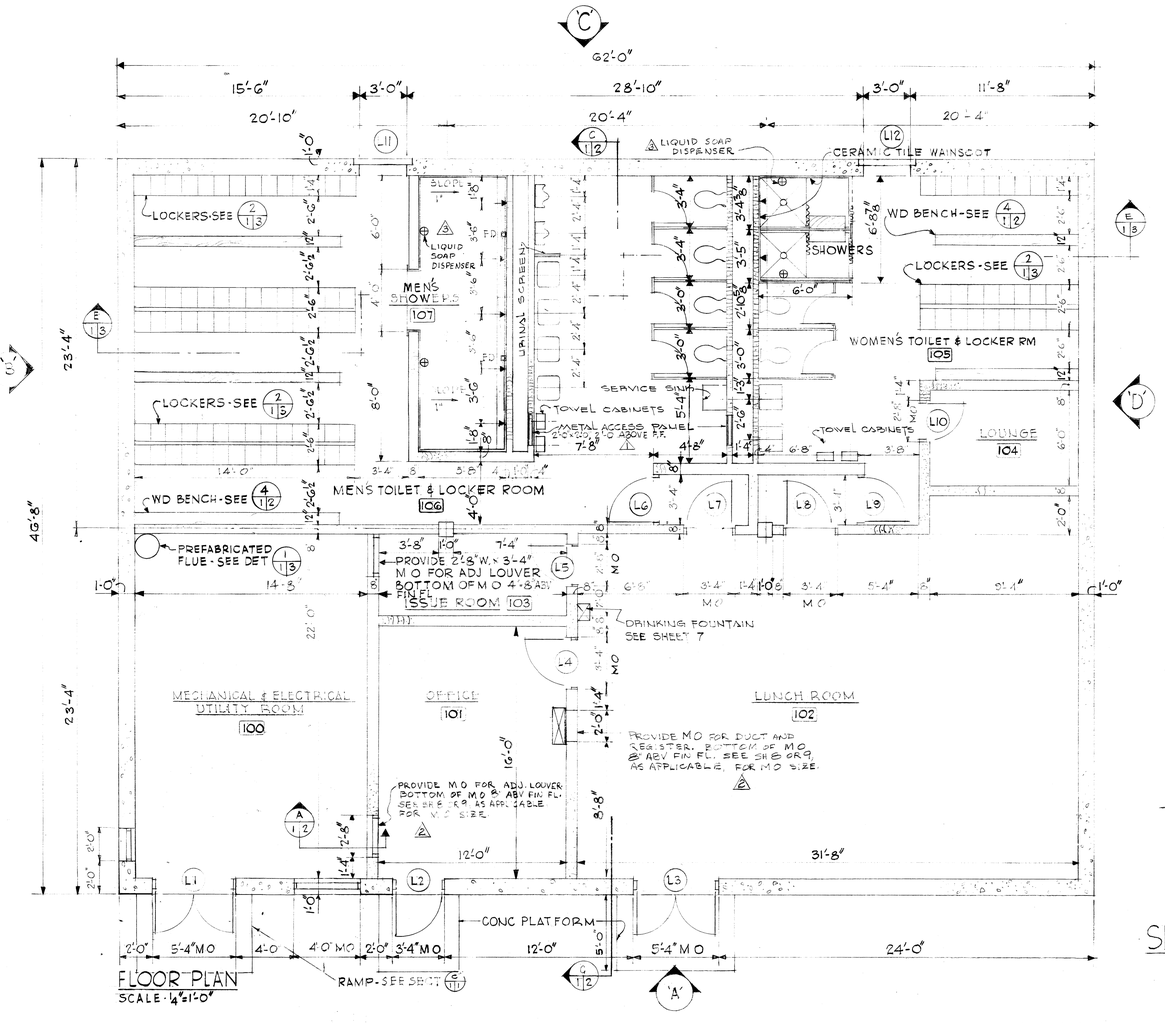

FLOOR PLAN
SCALE: 1/4"=1'-0"

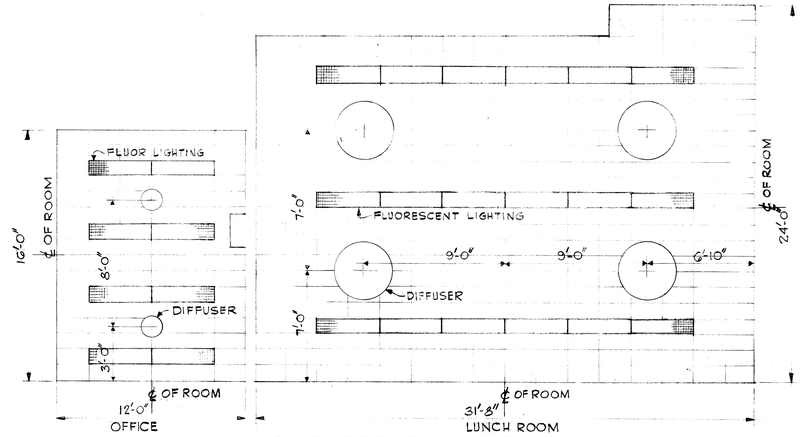

REFLECTED CEILING PLAN
SCALE: 1/4"=1'-0"

NOTE: THE EXACT SIZE OF OPENINGS FOR DIFFUSERS SHALL SUIT DIFFUSERS ACTUALLY FURNISHED.

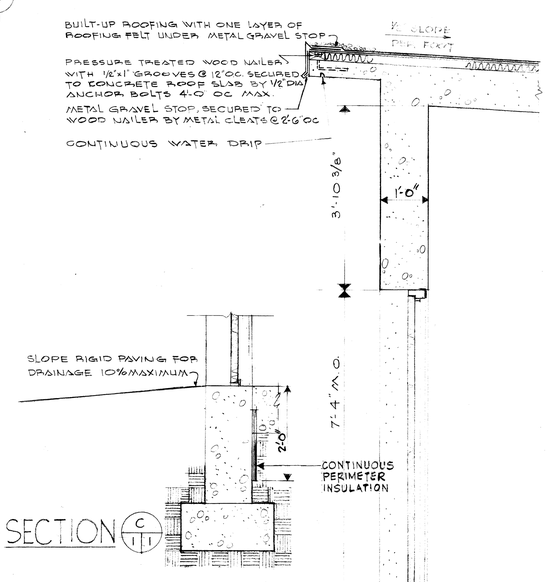

SECTION C/1.1

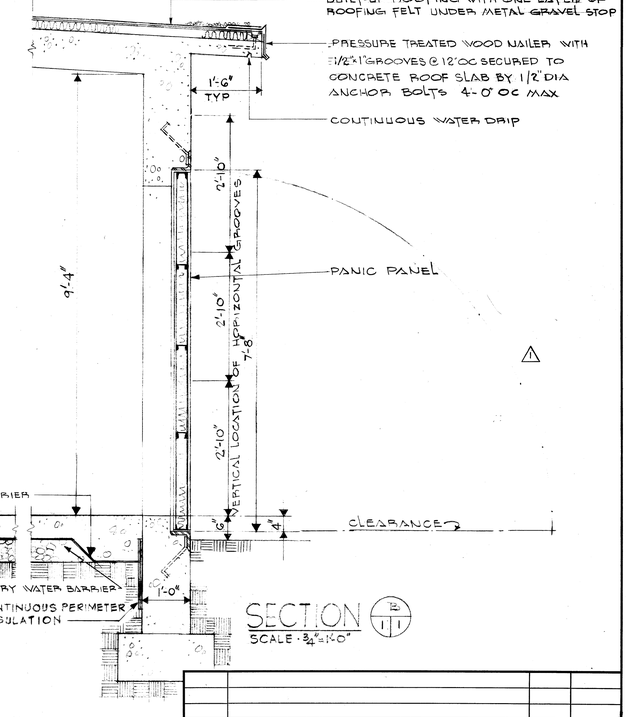

SECTION B/1.1
SCALE: 3/4"=1'-0"

SECTION A/1.1
SCALE 3/4"=1'-0"

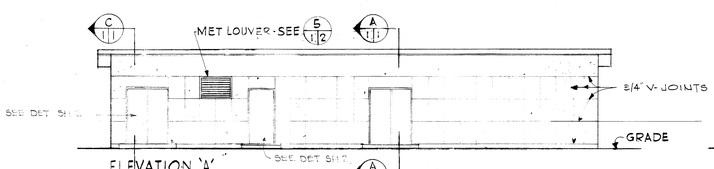

ELEVATION 'A'
SCALE: 1/8"=1'-0"

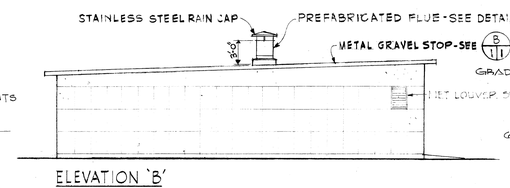

ELEVATION 'B'

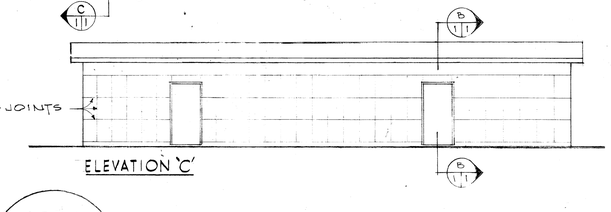

ELEVATION 'C'

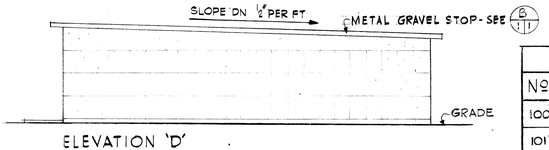

ELEVATION 'D'

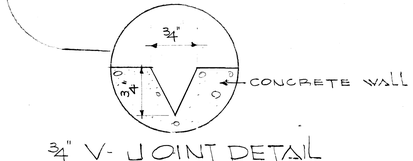

3/4" V-JOINT DETAIL
SCALE: FULL SIZE

GROSS AREAS

SQUARE FEET 2,892
CUBIC FEET 32,634

GRAPHIC SCALES

1/8" = 1'-0"
1/4" = 1'-0"
3/4" = 1'-0"

ROOM FINISH SCHEDULE

№	SPACE	FLOOR	BASE	WALLS	CEILING	REMARKS
100	MECHANICAL & ELECTRICAL UTILITY ROOM	CONC	NONE	EXP	EXP	
101	OFFICE	AT	VINYL	PAINT	SUSP ACT	ACOUSTIC CEILING TILE TO HAVE FACTORY FINISH.
102	LUNCH ROOM	AT	VINYL	PAINT	SUSP ACT	
103	ISSUE ROOM	CONC	NONE	PAINT	PAINT	
104	LOUNGE	CONC	NONE	PAINT	PAINT	
105	WOMEN'S TOILET & LOCKER ROOM	CONC	NONE	PAINT	PAINT	CERAMIC TILE WAINSCOT TO 7'-0" ABOVE FIN FL IN SHOWERS ONLY
106	MEN'S TOILET & LOCKER ROOM	CONC	NONE	PAINT	PAINT	
107	MEN'S SHOWERS	C T	C T	PAINT	PAINT	CERAMIC TILE WAINSCOT TO 7'-0" ABOVE FIN FL

GENERAL NOTE: ALL INTERIOR EXPOSED CONSTRUCTION SHALL BE PAINTED EXCEPT IN MECHANICAL AND ELECTRICAL UTILITY ROOMS

SYMBOL	DESCRIPTION	DATE	APPROVAL
3	ADDED LIQUID SOAP DISPENSERS.	22AUG69	
2	REV. M.O. CALLOUT.	22AUG68	
1	REVISED ACCESS PANEL ON FLOOR PLAN	8/22/68	
	CORRECTED GENERAL NOTE - ADD. DOOR SWING SECT B		

REVISIONS

AMMANN & WHITNEY
CONSULTING ENGINEERS
111-8TH AVENUE, NEW YORK, N.Y.

DEPARTMENT OF THE ARMY
OFFICE OF THE CHIEF OF ENGINEERS
MILITARY CONSTRUCTION - ENGINEERING DIVISION
WASHINGTON, D.C.

DRAWN BY: R.L. & D.L.
TRACED BY: R.L. & D.L.
CHECKED BY: C.T.
SUBMITTED BY: AMMANN & WHITNEY

AMMUNITION MAINTENANCE FACILITY

LUNCH ROOM-CHANGE HOUSE

PLANS, ELEVATIONS & SECTIONS

ARCHITECTURAL

APPROVED: CHIEF M.&P.S. BRANCH
APPROVED: CHIEF ENGINEERING DIVISION, MIL. CONSTR. O.C.E.
DATE: 18 JULY 1966

APPROVED FOR
DATE:

SCALE: AS NOTED
SPEC. NO. 16-06-324-66CE

DRAWING NUMBER 36-49-03
SHEET 1 OF 10