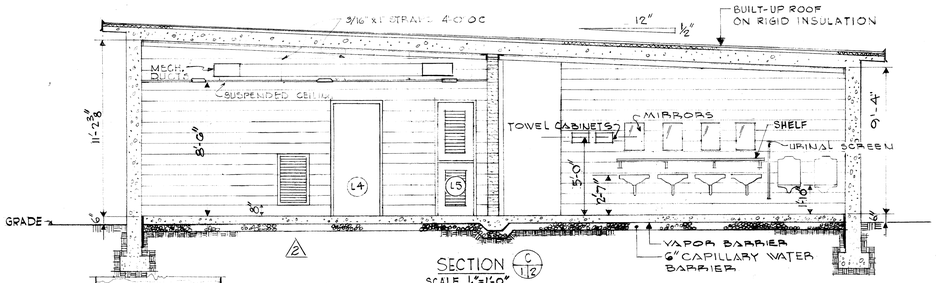

SECTION (C/1/2)
SCALE 1/4"=1'-0"

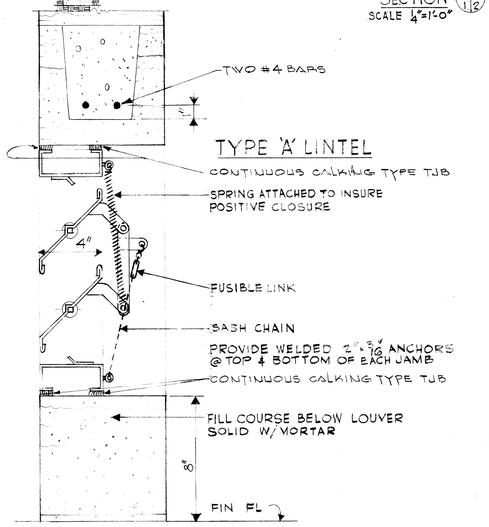

SECTION THRU LOUVER BETWEEN OFFICE & MECHANICAL EQUIPMENT RM (A/1/2)
OTHER INTERIOR LOUVERS SIMILAR SCALE 3"=1'-0"

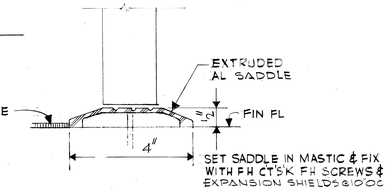

TYPE 'B' SADDLE
NTS

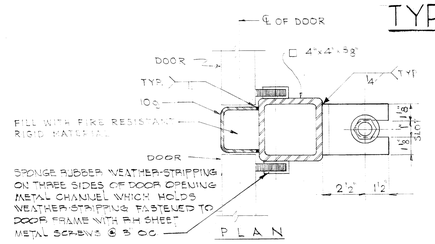

PLAN

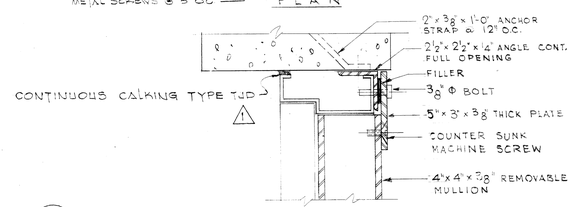

HEAD

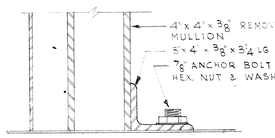

SILL

REMOVABLE MULLION DETAILS
SCALE: 3"=1'-0"

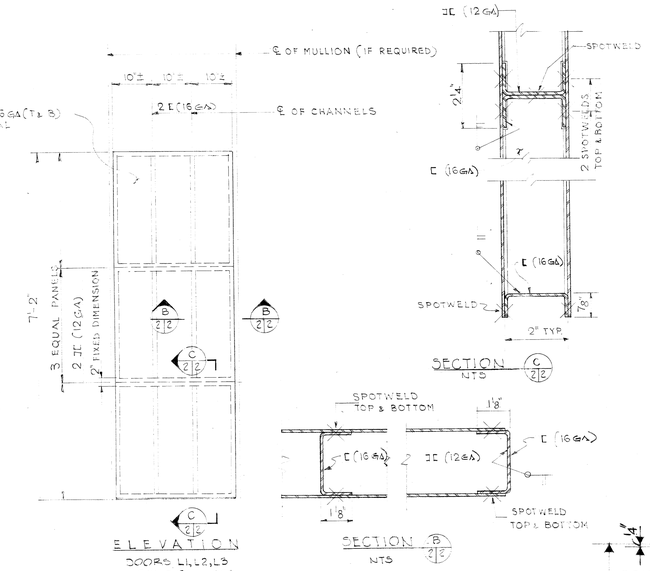

ELEVATION
DOORS L1, L2, L3
SCALE 3/4"=1'-0"

SECTION (C/2/2)
NTS

SECTION (B/2/2)
NTS

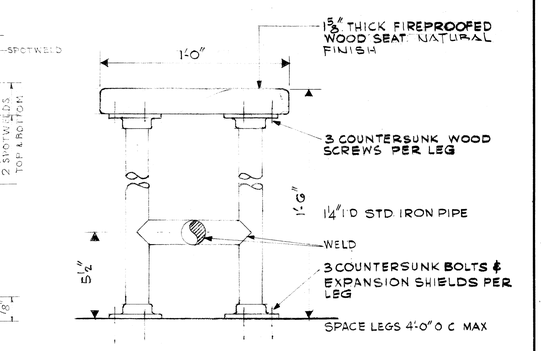

BENCH DETAIL (4/1/2)
SCALE 3"=1'-0"

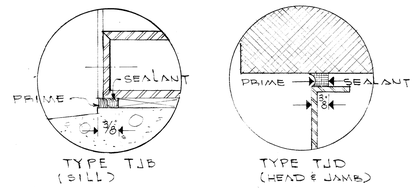

CALKING DETAILS
NOT TO SCALE

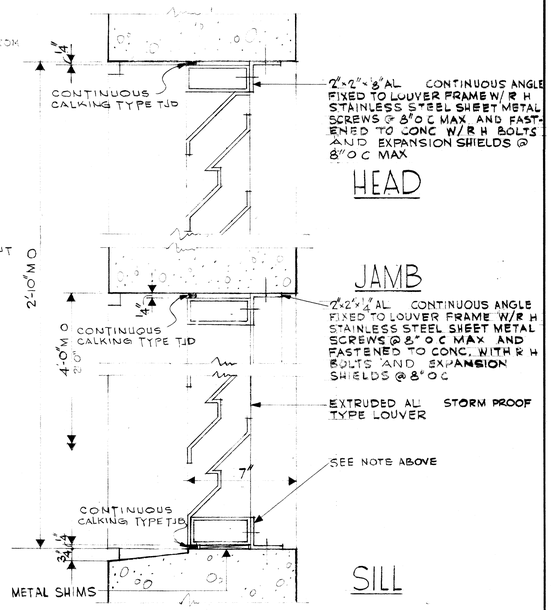

EXTERIOR LOUVER DETAILS (5/1/2)
SCALE 3"=1'-0"

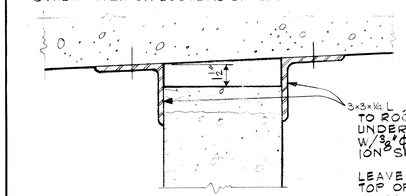

(3/1/2) TYPICAL DETAILS FOR TOP OF ALL CONC. MASONRY UNIT WALLS SCALE 3"=1'-0"

DOOR SCHEDULE

NO.	M.ASONRY OPNG. W	M.ASONRY OPNG. H	DOOR TYPE	DOOR MATERIAL	DOOR FIN	FRAME TYPE	FRAME MATERIAL	FRAME FIN	LOUVER	LABEL	SADDLE	LINTEL	REMARKS	HDW (3)
L1	5'-4"	7'-4"	A	SPECIAL	PTD	A	H.M.	PTD		—	—	A	1 1/2" FIBERGLASS INSULATION & WEATHERSTRIPPING	4
L2	3'-4"	7'-4"	B	SPECIAL	PTD	A	H.M.	PTD	—	—	A	A	1 1/2" FIBERGLASS INSULATION & WEATHERSTRIPPING	5
L3	5'-4"	7'-4"	A	SPECIAL	PTD	A	H.M.	PTD	—	—	A	A	1 1/2" FIBERGLASS INSULATION & WEATHERSTRIPPING	6
L4	3'-4"	7'-4"	B	H.M.	PTD	C	H.M.	PTD	—	—	B			17
L5	2'-8"	7'-4"	C	H.M.	PTD	C	H.M.	PTD	3SF	—	B		DUTCH DOOR	8
L6	3'-4"	7'-4"	D	H.M.	PTD	C	H.M.	PTD	3SF	—	—	B		7
L7	3'-4"	7'-4"	D	H.M.	PTD	C	H.M.	PTD	3SF	—	B	B		7
L8	3'-4"	7'-4"	D	H.M.	PTD	C	H.M.	PTD	3SF	—	B	B		7
L9	3'-4"	7'-4"	D	H.M.	PTD	C	H.M.	PTD	3SF	—	—	B		7
L10	2'-8"	7'-4"	D	H.M.	PTD	C	H.M.	PTD	2SF	—	—	B		9
L11	3'-4"	7'-8"	B	SPECIAL	PTD	ANGLE L-5x4x3/8		PTD	—	—	—	—	PANIC PANEL SEE SH 3	10
L12	3'-4"	7'-8"	B	SPECIAL	PTD	ANGLE L-5x4x3/8		PTD	—	—	—	—	PANIC PANEL SEE SH 3	10

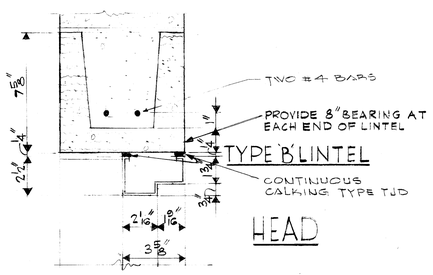

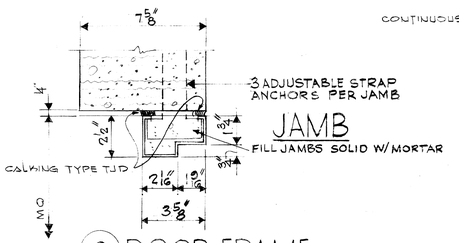

(C) DOOR FRAME (IN 8" MU WALL)
SCALE 3"=1'-0"

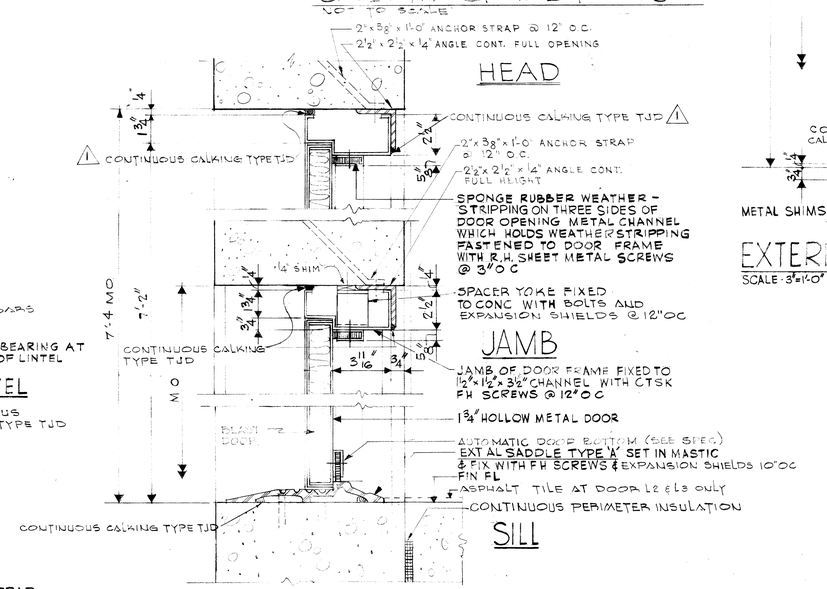

(A) DETAILS FOR EXTERIOR DOORS
SCALE 3"=1'-0"

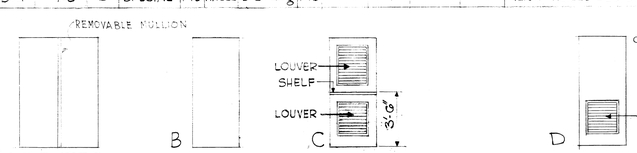

DOOR TYPES

GRAPHIC SCALES

1/4" = 1'-0" 5 0 5

3/4" = 1'-0" 1 0 1 2 3

3' = 1'-0" 6" 0 6"

SYMBOL	DESCRIPTION	DATE	APPROVAL
3	REV. DOOR HDWE.	22AUG69	
2	DELETED 2 DIMENSIONS & SEC. A-2-2.	22AUG68	
1	ADDED CALKING NOTATIONS	3/22/66	

REVISIONS

AMMANN & WHITNEY
CONSULTING ENGINEERS
111-8TH AVENUE, NEW YORK, N.Y.

DEPARTMENT OF THE ARMY
OFFICE OF THE CHIEF OF ENGINEERS
MILITARY CONSTRUCTION-ENGINEERING DIVISION
WASHINGTON, D.C.

DRAWN BY: DL
TRACED BY: DL
CHECKED BY:
SUBMITTED BY AMMANN & WHITNEY

AMMUNITION MAINTENANCE FACILITY

LUNCH ROOM-CHANGE HOUSE

DOOR SCHEDULE, SECTIONS & DETAILS
ARCHITECTURAL

APPROVED: CHIEF M. & P.S. BRANCH
APPROVED: CHIEF ENGINEERING DIVISION, MIL. CONSTR. O.C.E.
DATE: 18 JULY 1966

APPROVED FOR
DATE:

SCALE AS NOTED
SPEC. NO. 16-06-324-66CE
DRAWING NUMBER 36-49-03
SHEET 2 OF 10