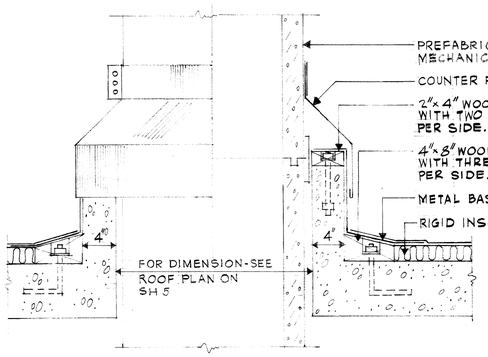

DETAIL 1/1 3
SCALE: 1 1/2"=1'-0"

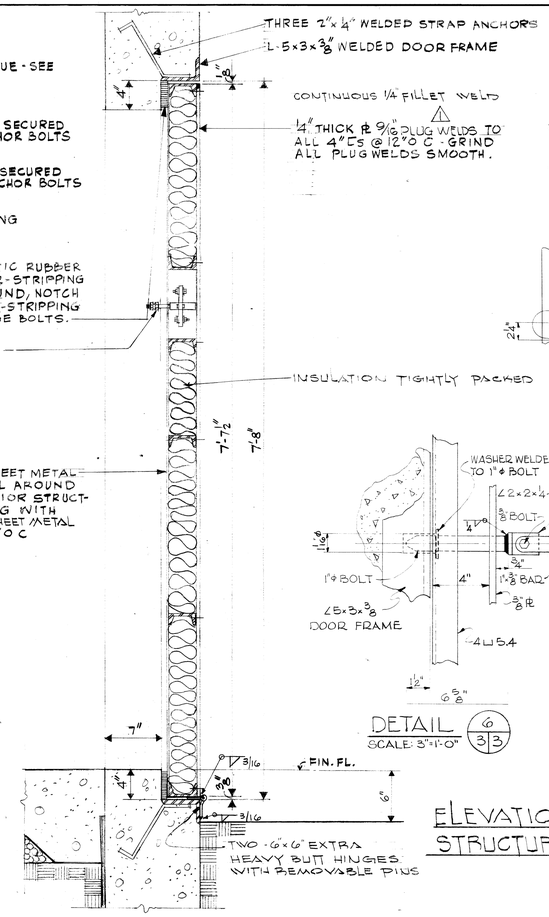

SECTION THRU DOOR

DETAIL 6/3 3
SCALE: 3"=1'-0"

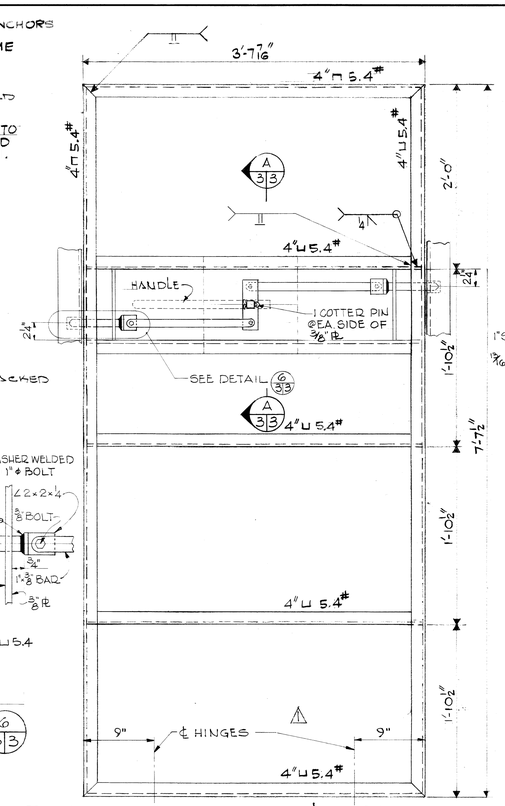

ELEVATION OF PANIC PANEL INTERIOR △
STRUCTURAL FRAMING & LOCATION OF HINGES

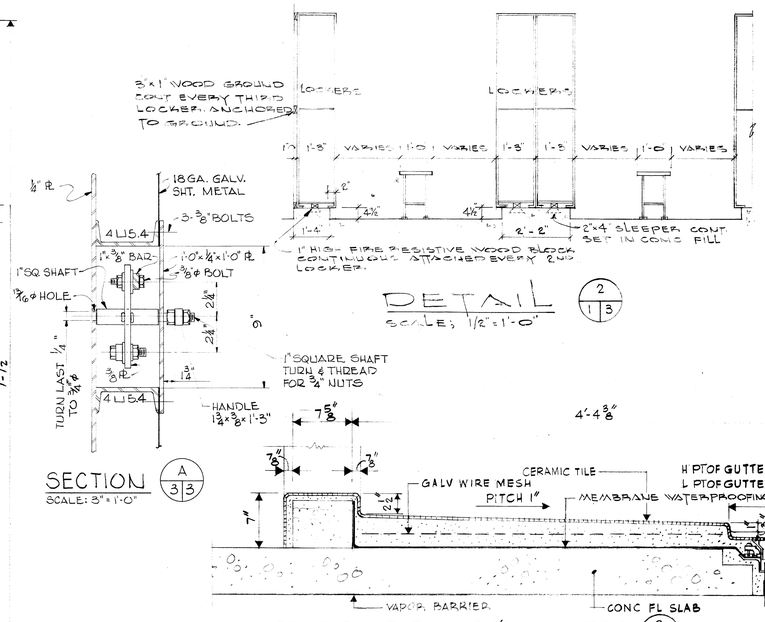

DETAIL 2/1 3
SCALE: 1 1/2"=1'-0"

SECTION A/3 3
SCALE: 3"=1'-0"

SECTION THRU MEN'S SHOWERS 3/1 3
SCALE: 1 1/2"=1'-0"

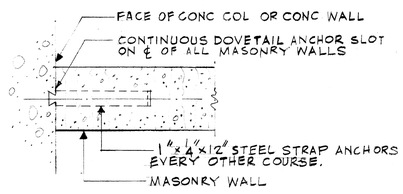

TYPICAL DETAIL OF ANCHORAGE FOR ENDS OF ALL MASONRY WALLS
SCALE: 1 1/2"=1'-0"

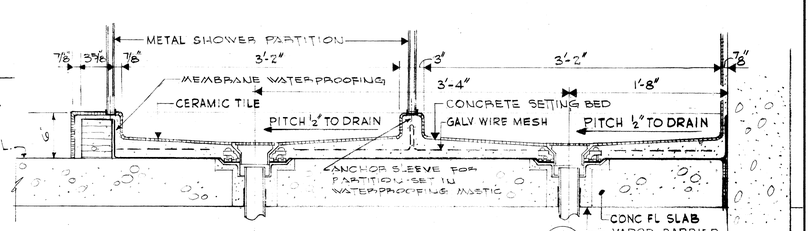

CROSS SECTION THRU WOMEN'S SHOWERS 4/1 3
SCALE: 1 1/2"=1'-0"

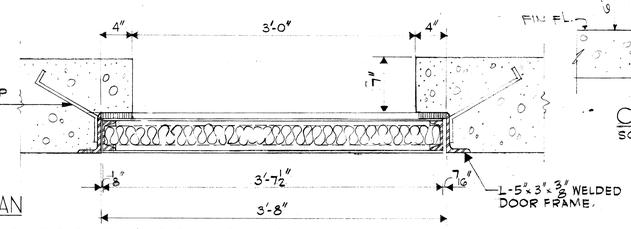

PLAN
DETAILS FOR DOORS NO. L11 & L12
SCALE: 1 1/2"=1'-0"

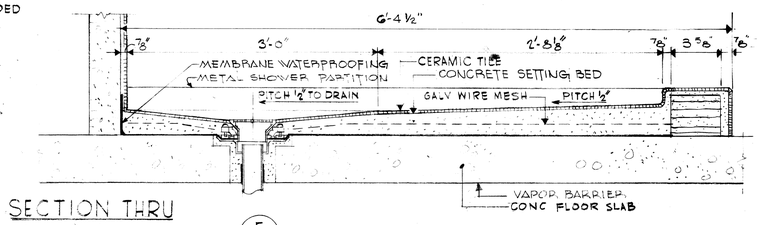

SECTION THRU WOMEN'S SHOWERS 5/1 3
SCALE: 1 1/2"=1'-0"

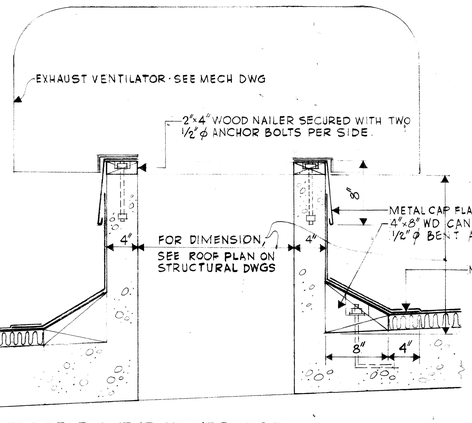

SECTION THRU CURB FOR EXHAUST VENTILATOR
SCALE: 1 1/2"=1'-0"

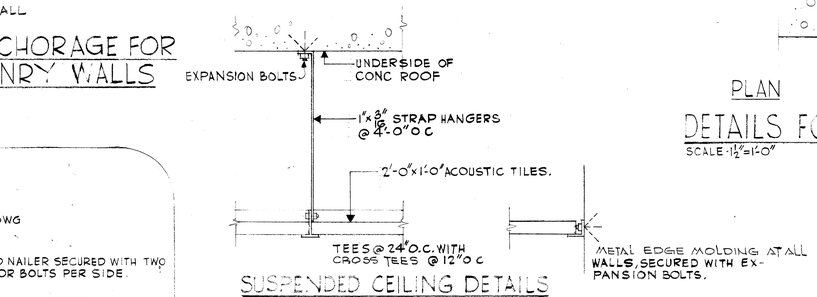

SUSPENDED CEILING DETAILS
SCALE: 3"=1'-0"

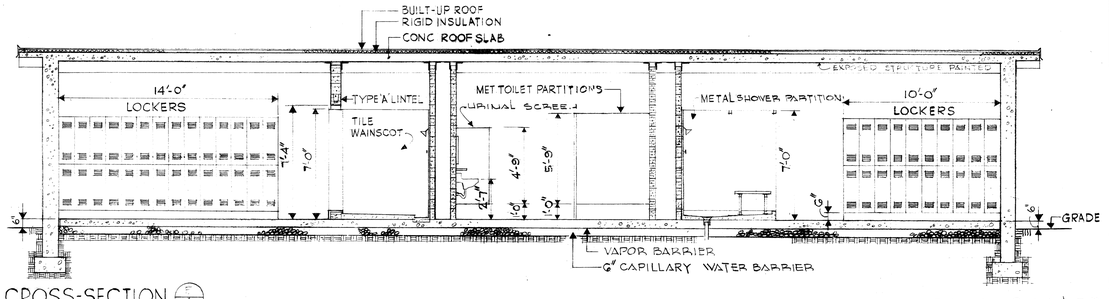

CROSS-SECTION 1/1 3
SCALE: 1/4"=1'-0"

GRAPHIC SCALES
1/4" = 1'-0"
1 1/2" = 1'-0"

SYMBOL	DESCRIPTION	DATE	APPROVAL
△	DELETED PLUMBING VENT DETAIL	8/22/66	
	ADDED PANIC PANEL NOTATION & HINGES		

REVISIONS

AMMANN & WHITNEY
CONSULTING ENGINEERS
111-8TH AVENUE, NEW YORK, N.Y.

DEPARTMENT OF THE ARMY
OFFICE OF THE CHIEF OF ENGINEERS
MILITARY CONSTRUCTION - ENGINEERING DIVISION
WASHINGTON, D.C.

DRAWN BY: DL & MM
TRACED BY: DL & RL
CHECKED BY:
SUBMITTED BY: AMMANN & WHITNEY

AMMUNITION MAINTENANCE FACILITY

LUNCH ROOM-CHANGE HOUSE

SECTIONS & DETAILS
ARCHITECTURAL

APPROVED: CHIEF M. & P.S. BRANCH
APPROVED: CHIEF, ENGINEERING DIVISION, MIL. CONSTR. O.C.E.
DATE: 18 JULY 1966

APPROVED FOR
DATE:

SCALE AS NOTED
SPEC. NO. 16-06-324-66CE
DRAWING NUMBER 36-49-03
SHEET 3 OF 10