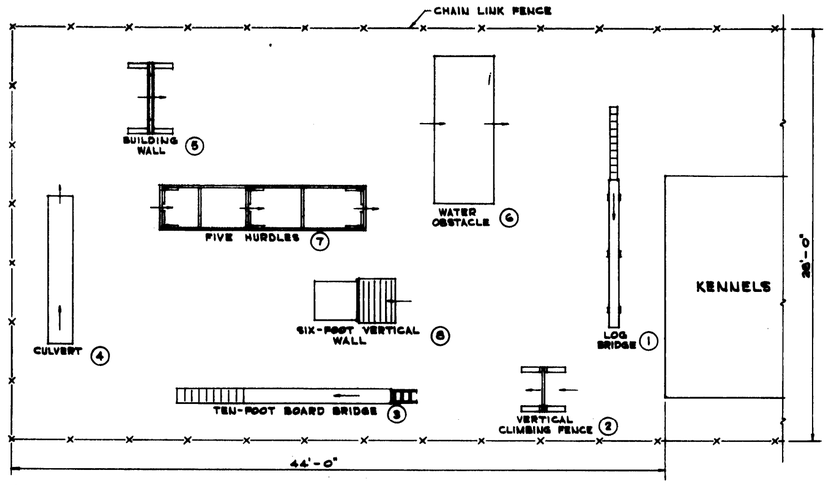

DOG TRAINING AREA
SCALE: 1/4" = 1'-0"

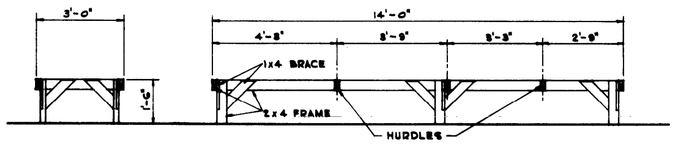

FIVE HURDLES ⑦
SCALE: 1/2" = 1'-0"

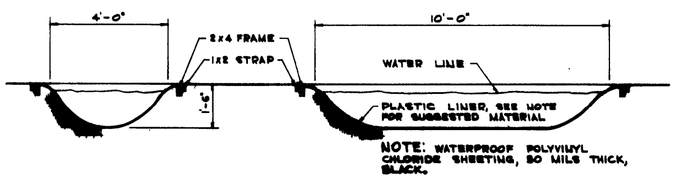

SECTIONS OF WATER OBSTACLE ⑥
SCALE: 1/2" = 1'-0"

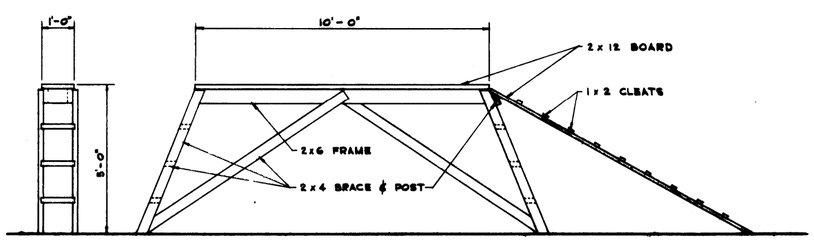

TEN-FOOT BOARD BRIDGE ③
SCALE: 1/2" = 1'-0"

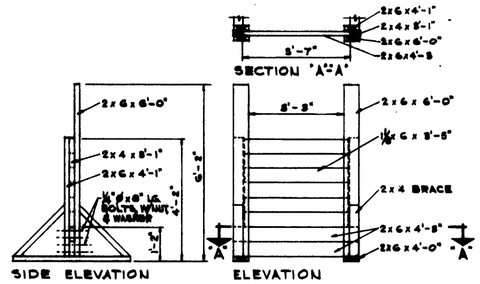

VERTICAL CLIMBING FENCE ②
SCALE: 1/2" = 1'-0"

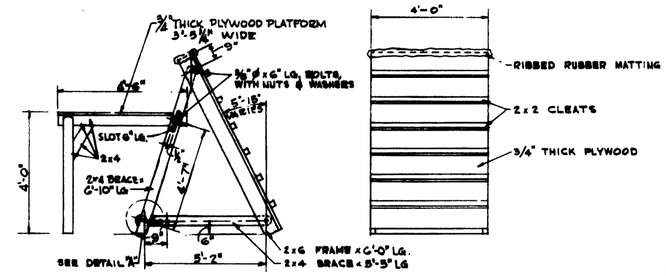

SIX-FOOT VERTICAL WALL ⑧
NO SCALE

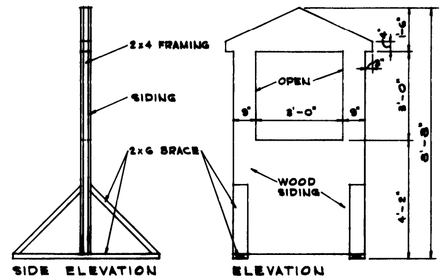

SECTION OF A BUILDING ⑤
SCALE: 1/2" = 1'-0"

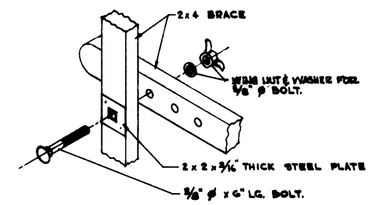

DETAIL "A"
NO SCALE

GENERAL NOTES:

1. MATERIAL:
   ALL WOOD SHALL BE DOUGLAS FIR.

2. FINISH:
   A. WOOD STAIN SHALL CONFORM TO FEDERAL SPECIFICATION TT-S-708.

   B. ALL HARDWARE SHALL BE RUST RESISTANT.

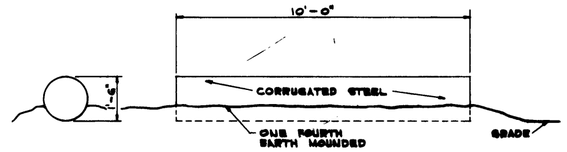

CULVERT ④
SCALE: 1/2" = 1'-0"

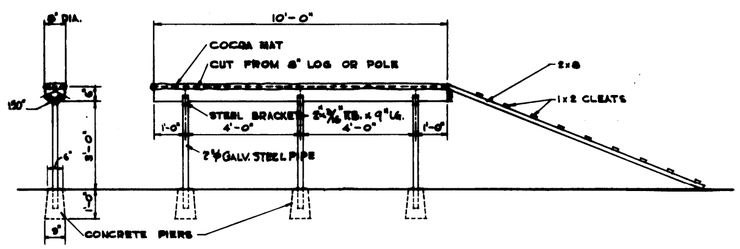

LOG BRIDGE ①
SCALE: 1/2" = 1'-0"

GRAPHIC SCALES

1/4" = 1'-0"

1/2" = 1'-0"

SYMBOL	DESCRIPTION	DATE	APPROVAL
	REVISIONS		

SPECTOR & MONTGOMERY
ARCHITECTS — ENGINEERS
FALLS CHURCH, VIRGINIA

DEPARTMENT OF THE ARMY
OFFICE OF THE CHIEF OF ENGINEERS
MILITARY CONSTRUCTION — ENGINEERING DIVISION
Washington, D. C.

DRAWN BY: JAF
TRACED BY:
CHECKED BY:
SUBMITTED BY:
APPROVED: THE PROVOST MARSHAL GENERAL
DATE: 16 FEB 66

MODIFIED EMERGENCY CONSTRUCTION

CANINE KENNELS

DOG TRAINING AREA

DATE: 28 JAN 1966

SCALE AS NOTED

DRAWING NUMBER
39 - 19 - 02
SHEET 2 OF 3