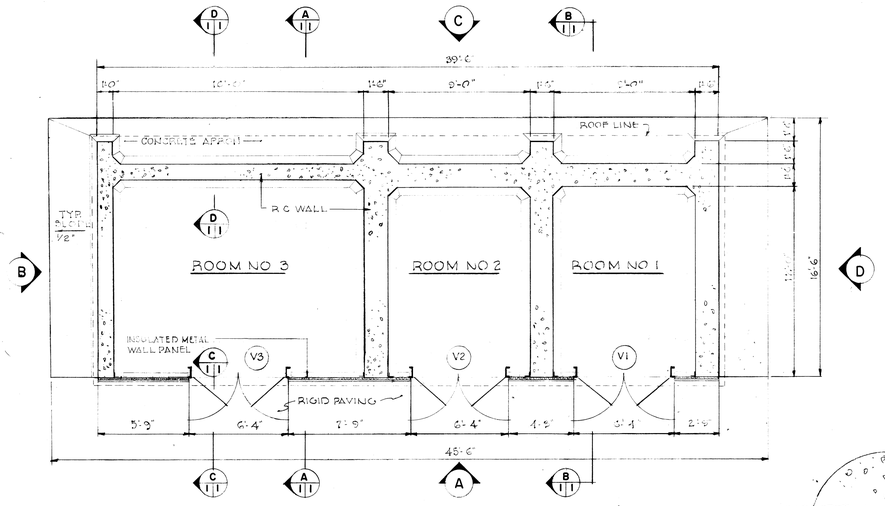

PLAN
SCALE: 1/4" = 1'-0"

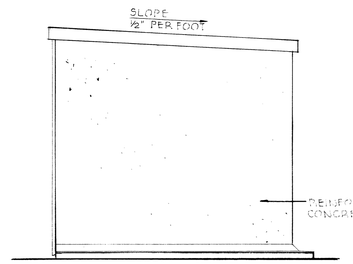

ELEVATION D
SCALE: 1/4" = 1'-0"

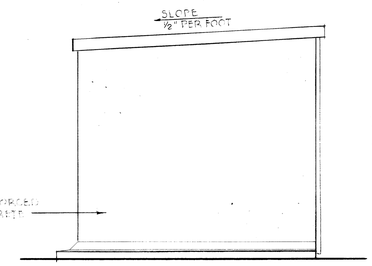

ELEVATION B
SCALE: 1/4" = 1'-0"

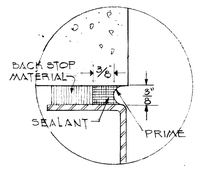

MJF

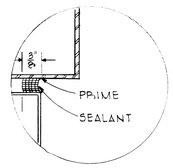

TJD

CALKING TYPES

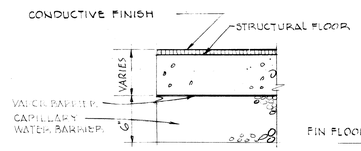

INTERIOR FLOOR FINISH
NON - SPARKING CONDUCTIVE

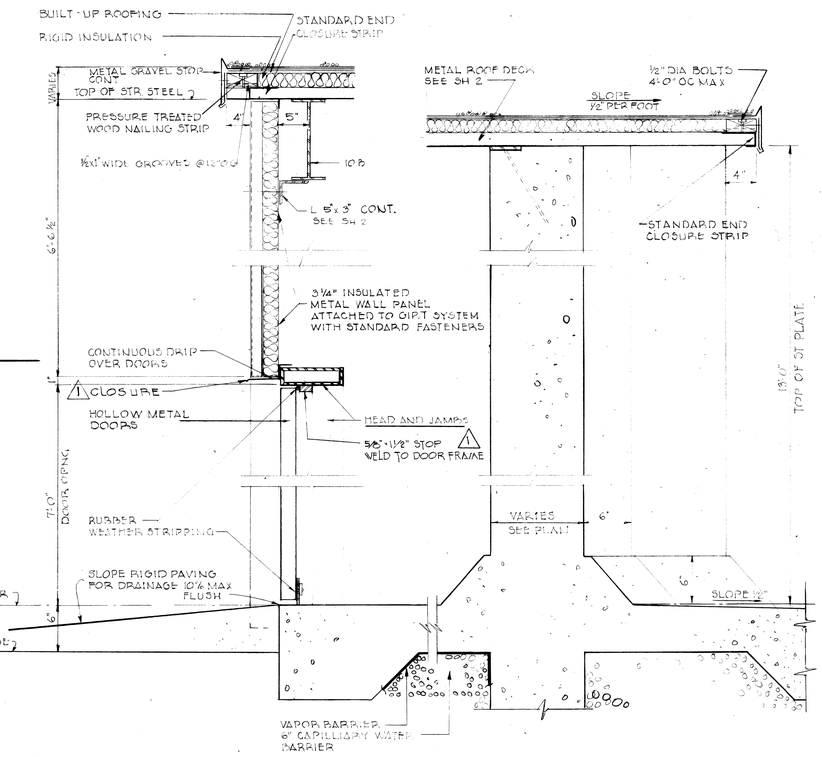

SECTION C
SCALE: 1 1/2" = 1'-0"

SECTION D
SCALE: 1 1/2" = 1'-0"

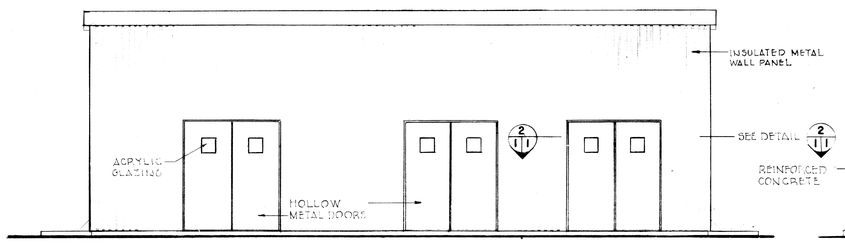

ELEVATION A
SCALE: 1/4" = 1'-0"

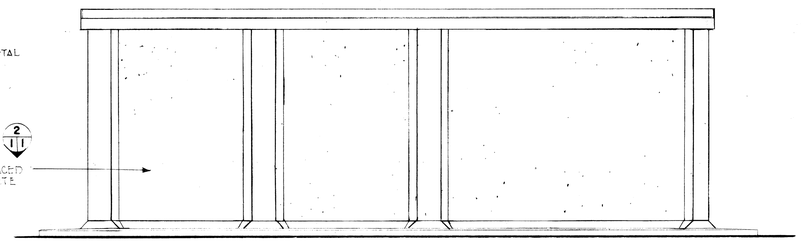

ELEVATION C
SCALE: 1/4" = 1'-0"

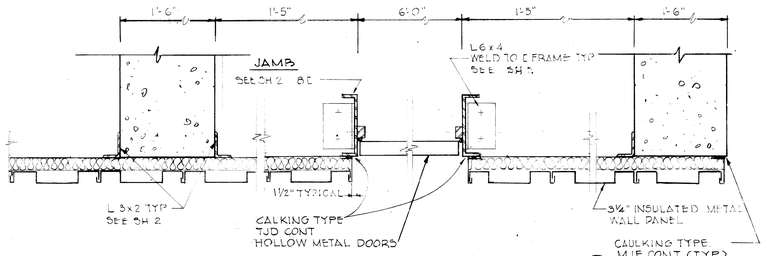

DETAIL 2
SCALE: 1 1/2" = 1'-0"

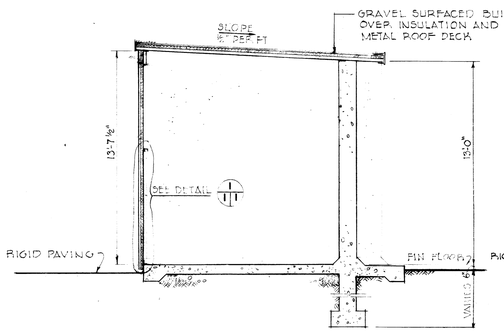

SECTION A
SCALE: 1/4" = 1'-0"

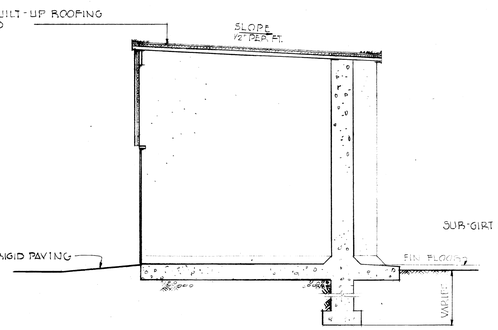

SECTION B
SCALE: 1/4" = 1'-0"

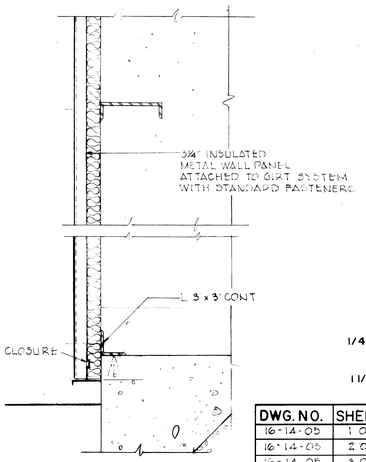

DETAIL 1
SCALE: 1 1/2" = 1'-0"

GROSS AREAS
SQUARE FEET 5 33
CUBIC FEET 8,195

GRAPHIC SCALES
1/4 IN. = 1 FT.
1 1/2 IN = 1 FT

DWG. NO.	SHEET NO.	SCHEDULE OF DRAWINGS
16-14-05	1 OF 7	ARCHITECTURAL - PLAN, ELEV., SECTIONS
16-14-05	2 OF 7	STRUCTURAL - PLAN, ELEV. & SECTIONS
16-14-05	3 OF 7	STRUCTURAL - SECTIONS & DETAILS
16-14-05	4 OF 7	ELECTRICAL, HEATING AND PLUMBING
16-14-05	5 OF 7	VACUUM COLLECTION SYSTEM
16-14-05	6 OF 7	VACUUM COLLECTION SYSTEM DETAILS
16-14-05	7 OF 7	VACUUM COLLECTION SYSTEM CPLNGS

SYMBOL	DESCRIPTION	DATE	APPROVAL
1	REVISED ELEVATION C	8/22/66	
	ADDED DOOR STOP & CLOSURE STRIP		

REVISIONS

AMMANN & WHITNEY
CONSULTING ENGINEERS
111-8TH AVENUE, NEW YORK, N.Y.

DEPARTMENT OF THE ARMY
OFFICE OF THE CHIEF OF ENGINEERS
MILITARY CONSTRUCTION - ENGINEERING DIVISION
WASHINGTON, D.C.

DRAWN BY:
TRACED BY:
CHECKED BY:
SUBMITTED: BY AMMANN & WHITNEY
APPROVED: CHIEF M. & P.S. BRANCH
APPROVED: CHIEF ENGINEERING DIVISION, MIL. CONSTR. O.C.E.
APPROVED FOR
DATE:

VACUUM COLLECTOR BUILDING

PLAN, ELEVATIONS, SECTIONS & DTLS

ARCHITECTURAL

DATE: 18 JULY 1966

SCALE AS NOTED | SPEC. NO.

DRAWING NUMBER 60-14-05
SHEET 1 OF 7

THIS DRAWING SUPERSEDES 60-14-03.

C.B. CO., NO 46-132 27984