CORPS OF ENGINEERS | 4 | 3 | 2 | 1 | U.S. ARMY

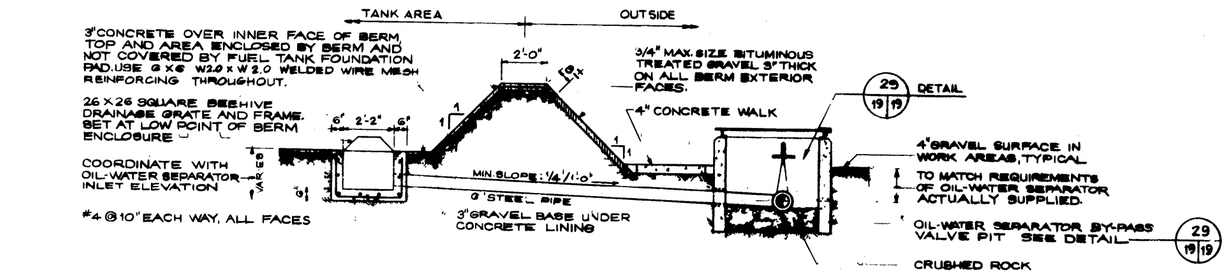

TANK ENCLOSURE BERM AND ENCLOSURE DRAINAGE SYSTEM-DETAIL 28 18 19
SCALE: 3/8" = 1'-0"

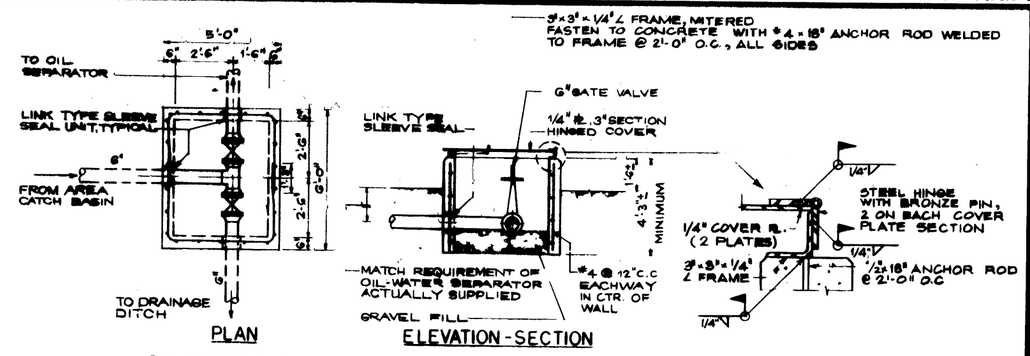

OIL WATER SEPARATOR BY PASS VALVE PIT DETAIL 29 19 19
SCALE: 3/8" = 1'-0"
3

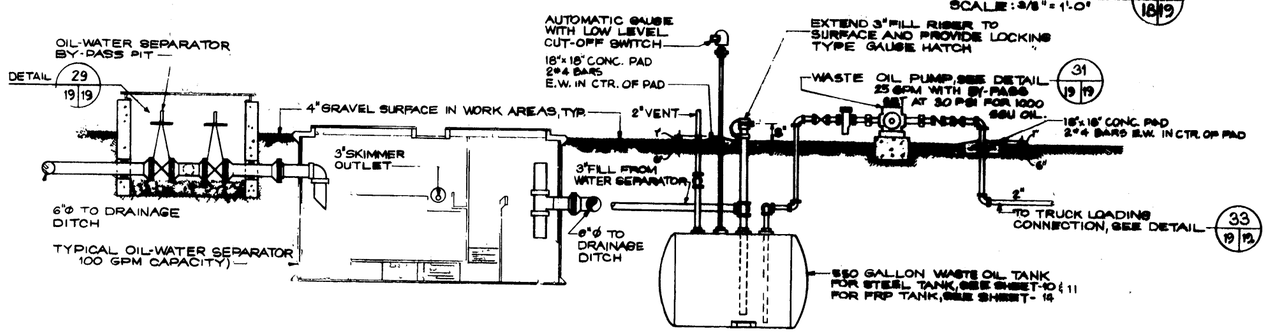

BY PASS VALVE PIT OIL WATER SEPARATOR AND WASTE OIL TANK-DETAIL 30 3 19
SCALE: 3/8" = 1'-0"
22

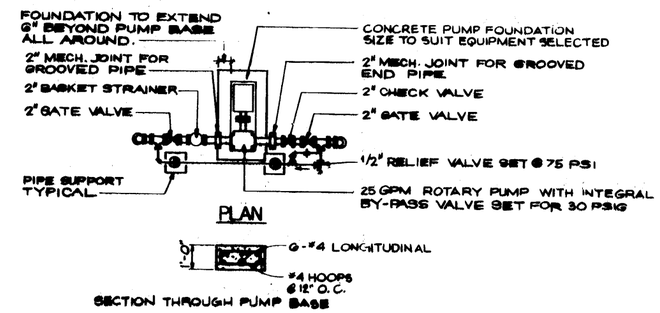

WASTE OIL PUMP-DETAIL 31 3 19
SCALE: 3/8" = 1'-0"

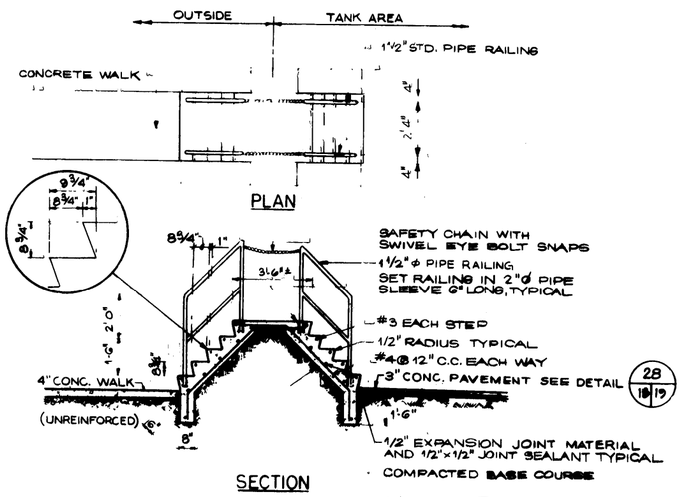

STAIRWAY OVER BERM-DETAIL 32 3 19
SCALE: 3/8" = 1'-0"

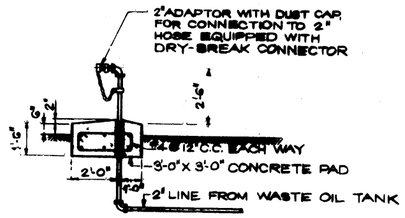

WASTE OIL TRUCK FILL CONNECTION DETAIL 33 3 19
SCALE: 3/8" = 1'-0"
22

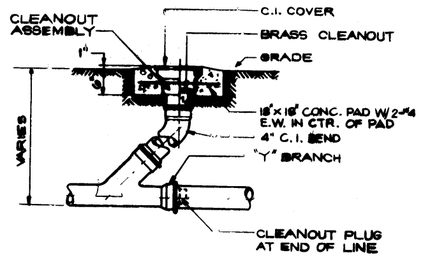

TYPICAL GRADE CLEANOUT 34 3 19
NO SCALE

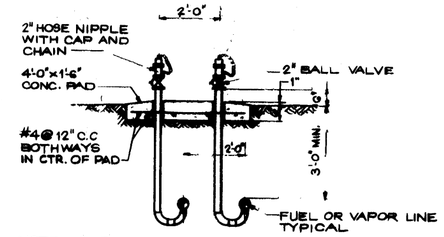

NOTE: ADAPT DETAIL TO SUIT FIELD CONDITIONS WHERE MORE PARALLEL LINES ARE INVOLVED.

BURIED PIPING STRIPPING DETAIL 35 3 19
SCALE: 1/2" = 1'-0"

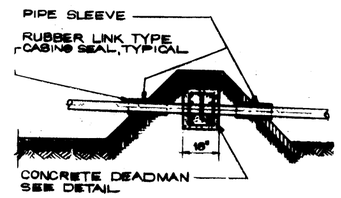

SECTION THROUGH BERM

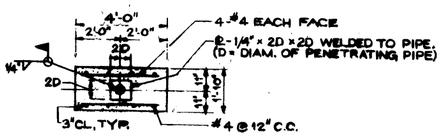

DEADMAN DETAIL

TYPICAL BERM PIPE PENETRATION-DETAIL 36 18 19
SCALE: 3/8" = 1'-0"

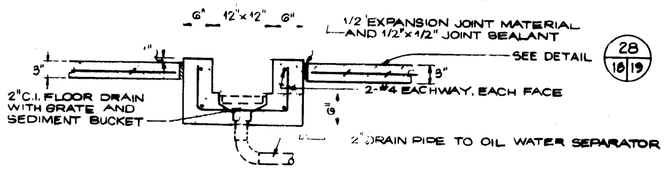

SECTION-WATER DRAW-OFF PIT-DETAIL 37 3 19
SCALE: 1" = 1'-0"

GRAPHIC SCALE 1" = 1'-0"
GRAPHIC SCALE 1/2" = 1'-0"
GRAPHIC SCALE 3/8" = 1'-0"

SYM.	REVISIONS		DATE	APPROVED

KELLER & GANNON
ENGINEERS · ARCHITECTS · CONSULTANTS
SAN FRANCISCO, CALIFORNIA

US ARMY ENGINEER DIVISION HUNTSVILLE
CORPS OF ENGINEERS
HUNTSVILLE, ALABAMA

STANDARD AIRCRAFT FUELING SYSTEM FOR ARMY AVIATION

ABOVEGROUND STEEL TANKS
DRAINAGE FACILITIES AND
MISCELLANEOUS DETAILS

SHEET REF. NO.

DSN. BY HP | CKD. BY TMR | SPEC. NO. | FILE NO. | SIZE F | DWG. NO. 78-24-20 | REV.
DATE 5/13/2 | SHEET 19 OF 25

SCOTT GRAPHICS