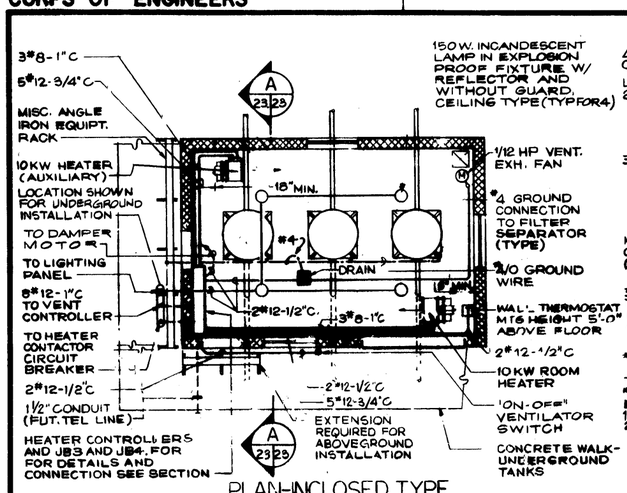

PLAN-INCLOSED TYPE FILTER SEPARATOR HOUSE
SCALE: 1/4" = 1'-0"

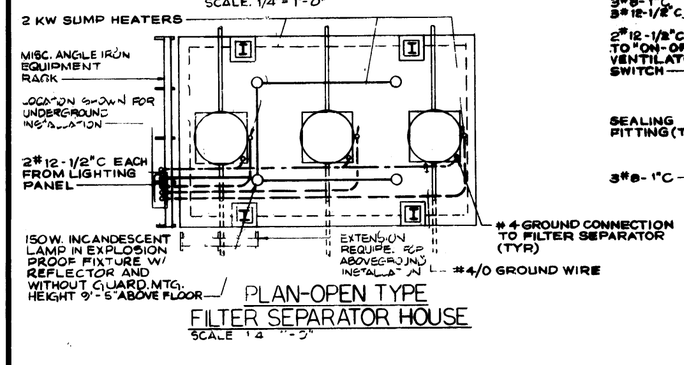

PLAN-OPEN TYPE FILTER SEPARATOR HOUSE
SCALE: 1/4" = 1'-0"

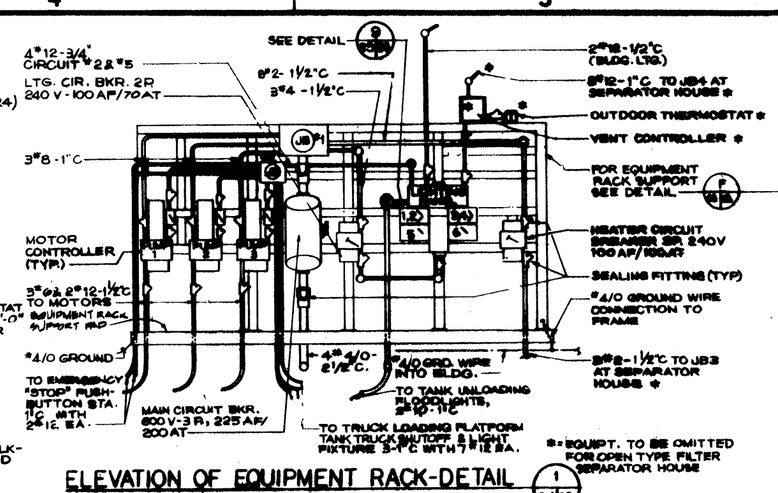

*=EQUIPT. TO BE OMITTED FOR OPEN TYPE FILTER SEPARATOR HOUSE

ELEVATION OF EQUIPMENT RACK-DETAIL FOR UNDERGROUND TANKS
SCALE: NONE

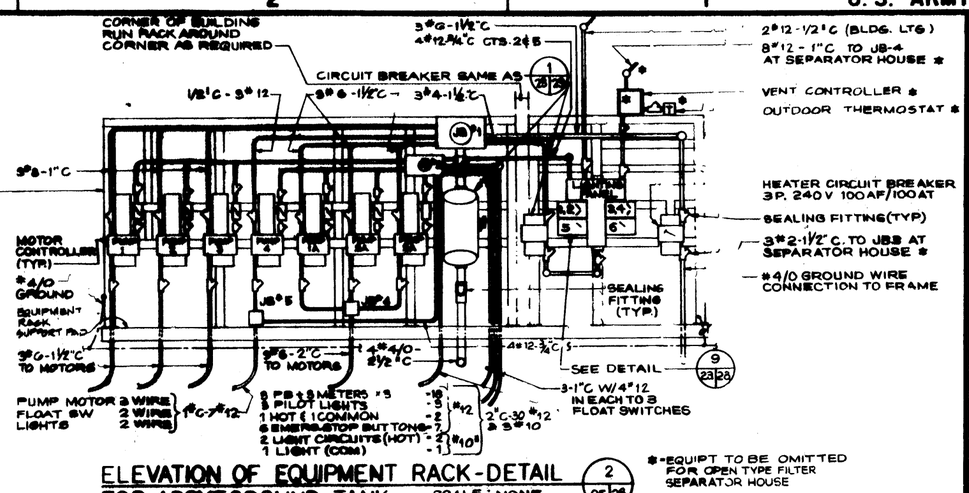

*=EQUIPT TO BE OMITTED FOR OPEN TYPE FILTER SEPARATOR HOUSE

ELEVATION OF EQUIPMENT RACK-DETAIL FOR ABOVEGROUND TANK
SCALE: NONE

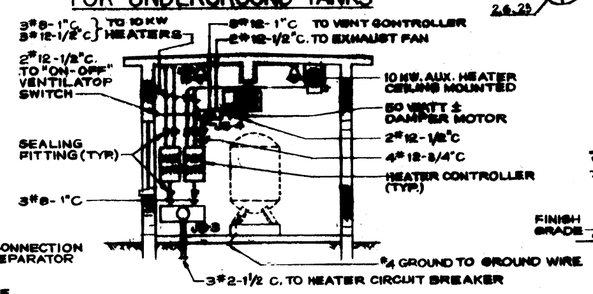

SECTION A
SCALE: 1/4" = 1'-0"

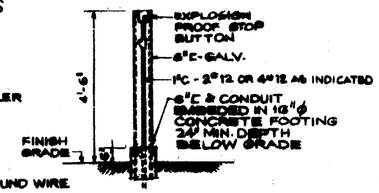

EMERGENCY "STOP" PUSHBUTTON DETAIL
SCALE: 1/2" = 1'-0"

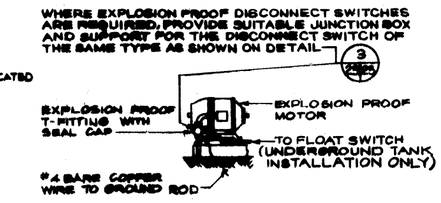

TYPICAL CONNECTION AT PUMP MOTOR
SCALE: NONE

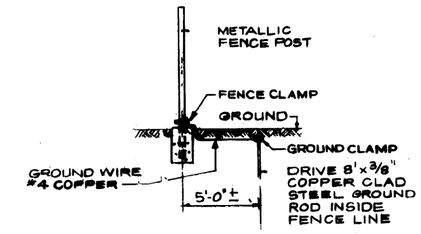

DETAIL OF FENCE GROUND
SCALE: NONE

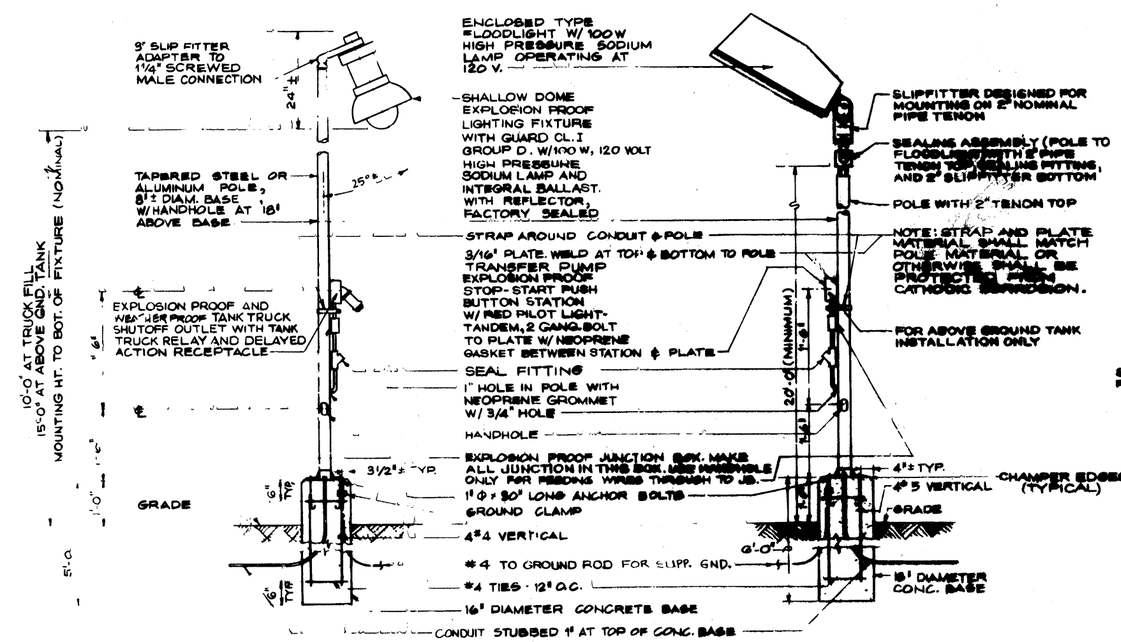

TYPICAL TRUCK LOADING LIGHT STANDARD AND PUSH BUTTON DETAIL
ABOVE GROUND TANK LIGHTING SIMILAR
SCALE: NONE

FLOODLIGHT LIGHT STANDARD AND PUSHBUTTON DETAIL
SCALE: NONE

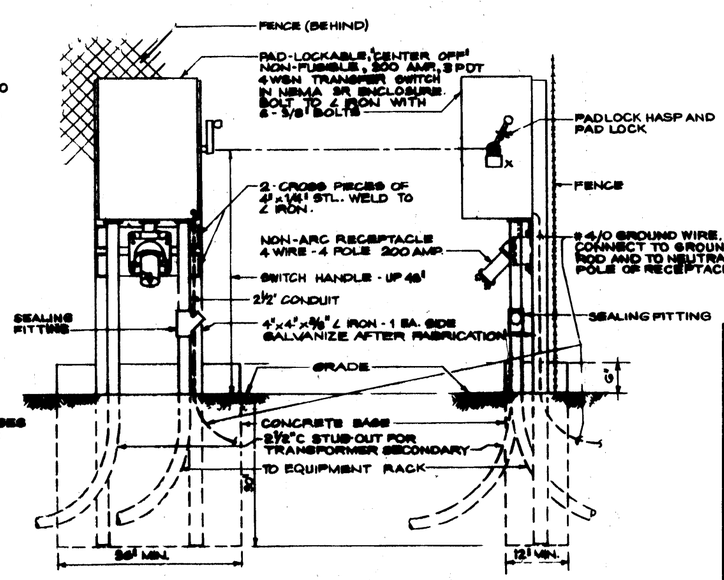

TRANSFER SWITCH AND RECEPTACLE INSTALLATION DETAIL
SCALE: NONE

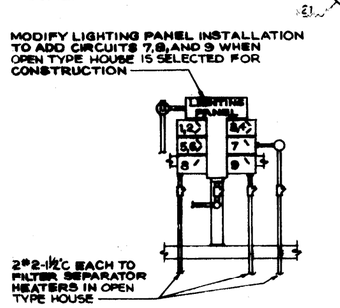

DETAIL
SCALE: NONE

NOTE: SEE NOTE 1, SHEET 21, FOR HAZARDOUS CLASSIFICATION.

SYM.	DESCRIPTION	DATE	APPROVED
	REVISIONS		

KELLER & GANNON

US ARMY ENGINEER DIVISION HUNTSVILLE
CORPS OF ENGINEERS
HUNTSVILLE, ALABAMA

STANDARD AIRCRAFT FUELING SYSTEM FOR ARMY AVIATION

FILTER SEPARATOR HOUSE
ELECTRICAL PLANS & SECTIONS
MISCELLANEOUS DETAILS

SHEET REF. NO.

DWN. BY BC | CHKD. BY WHS | SPEC. NO. | FILE NO. | SIZE F | DWG. NO. 78-24-20 | REV. | DATE 7/21/75 | SHEET 23 OF 25