LIST OF ABBREVIATIONS

CLAS	CLASSIFIED
DEP	DEPUTY
DIV CHF	DIVISION CHIEF
DOIM	DIRECTOR OF INFORMATION MANAGEMENT
DPI	DATA PROCESSING INSTALLATION
EQ	EQUIPMENT ROOM
HF/MARS	HIGH FREQUENCY MILITARY AFFILIATE RADIO SYSTEM
INFO	INFORMATION
J	JANITOR'S CLOSET
LKR	LOCKERS
M.T.	MEN'S TOILET
NCOIC	NON-COMMISSIONED OFFICER IN CHARGE
OPS	OPERATORS
PROJ	PROJECTION
RECP	RECEPTION
SCIF	SENSITIVE COMPARTMENTED INFORMATION FACILITIES
SCTY	SECURITY
SEC	SECRETARY
SHR	SHOWER
STOR	STORAGE
TC	TELEPHONE CLOSET
TCC	TELECOMMUNICATIONS
TDM	TEST DIAGNOSTICS MAINTENANCE
TEL	TELEPHONE
TYP	TYPICAL
VEST	VESTIBULE
WAIT'S	WAITING
W.C.	WATER CLOSET
W.T.	WOMEN'S TOILET

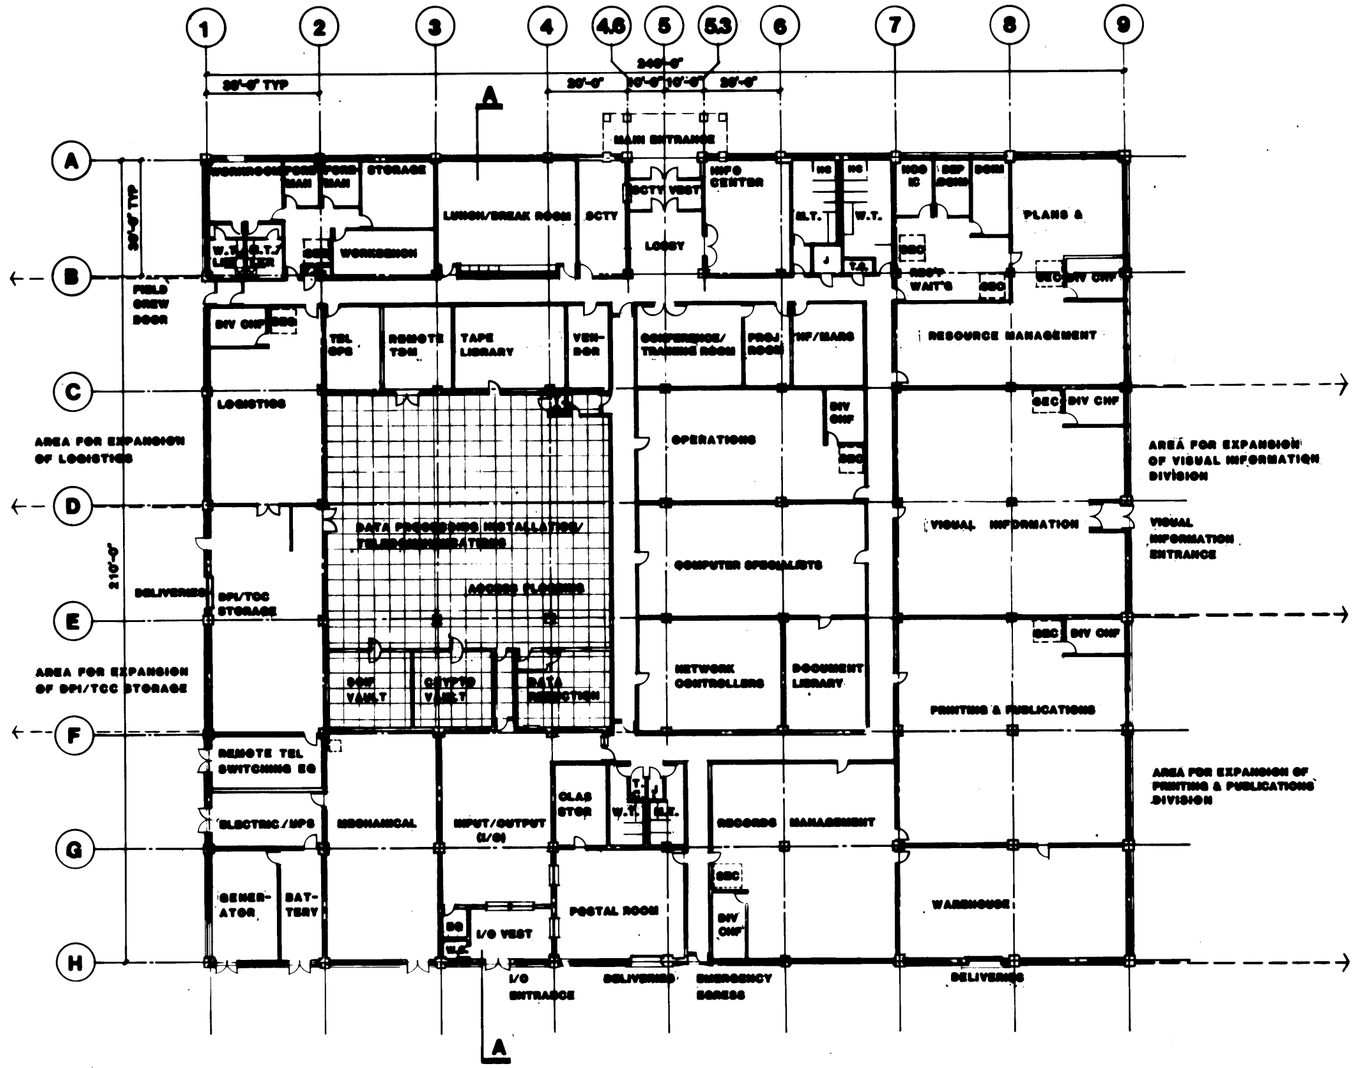

GROSS AREA - 51,000 S.F.

Revision	Description	Date	Approved

SEELYE / URBAHN
ENGINEERS - ARCHITECTS
NEW YORK, NEW YORK

U.S. ARMY ENGINEER DISTRICT
CORPS OF ENGINEERS
NEW YORK, NEW YORK

Designed by:
Drawn by:
Checked by:
Submitted by:
Reviewed by:
Concurred:

US Army Corps of Engineers

INFORMATION SYSTEMS FACILITY
DEFINITIVE DESIGN

FLOOR PLAN

Approval Recommended:
Approved by:

Sheet reference number: A-1

Date: MAY 15, 1987
Scale: AS SHOWN
Sheet 2 of 4

FILE NO. 131-29-1