CORPS OF ENGINEERS | U.S. ARMY

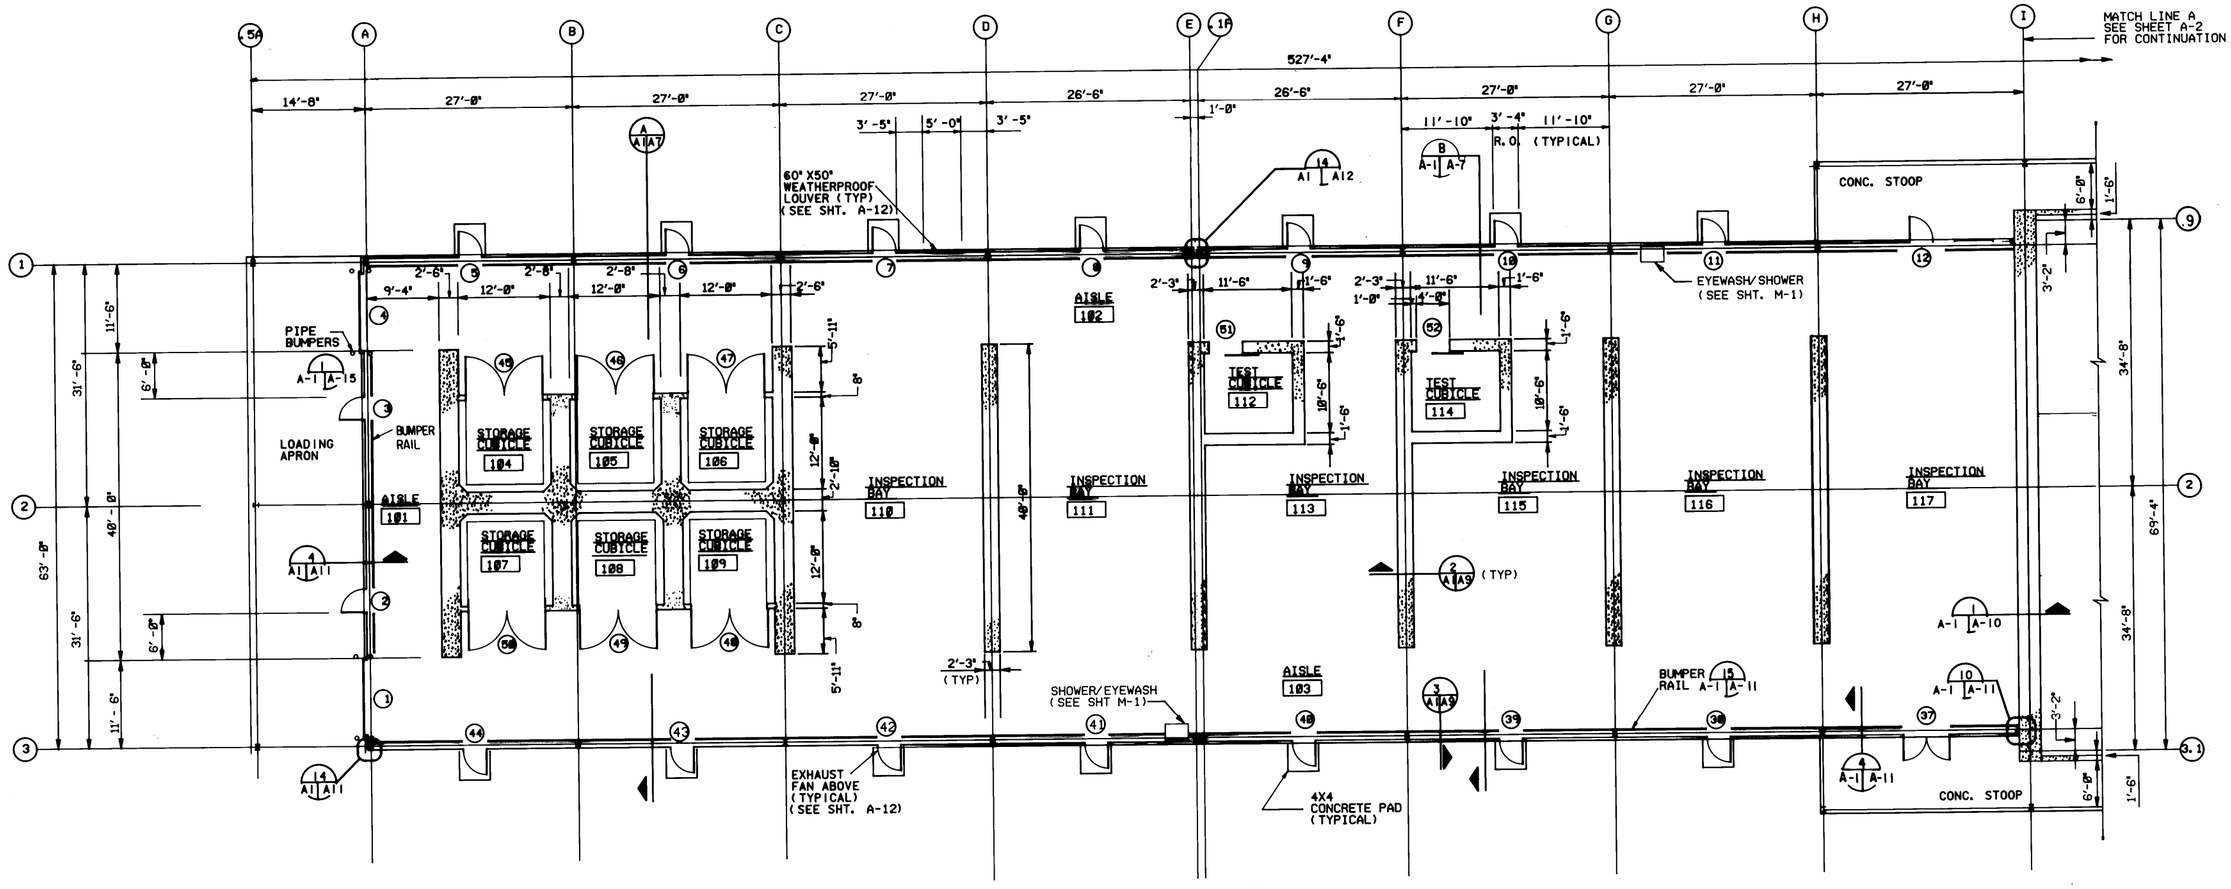

FLOOR PLAN

SCALE: 1/8" = 1'-0"

ABBREVIATIONS

FIN FLR.	FINISHED FLOOR
CONC.	CONCRETE
STRUCT.	STRUCTURE/STRUCTURAL
DWGS.	DRAWINGS
SHT.	SHEET
MECH.	MECHANICAL
EQUIPT.	EQUIPTMENT
COL.	COLUMN
CL.	CENTER LINE
TYP.	TYPICAL
E.D.F.	ELECTRIC DRINKING FOUNTAIN
NO.	NUMBER
MISC	MISCELLANEOUS
MTL.	METAL
MAX.	MAXIMUM
MIN.	MINIMUM
STL.	STEEL
LT.	LIGHT
HR.	HOUR
W/	WITH
PART.	PARTITION
C.M.U.	CONCRETE MASONRY UNIT
SIM.	SIMILAR
SNTD	SANITARY NAPKIN/TAMPON DISPENSER
WR	WASTE RECEPTACLE
PTD	PAPER TOWEL DISPENSER
TTD	TOILET TISSUE DISPENSER
RH	ROBE HOOK
SND	SANITARY NAPKIN DISPOSER
TOS	TOP OF STEEL
FL	FINISHED FLOOR
RH	RIGHT HAND
LH	LEFT HAND

LEGEND

- EARTH IN SECTION
- CONCRETE IN SECTION
- CONCRETE IN ELEVATION
- METAL PANEL IN ELEVATION
- INSULATED METAL PANEL IN SECTION
- CONCRETE MASONRY UNIT IN SECTION
- GRAVEL IN SECTION
- RIGID INSULATION
- ROUGH CUT LUMBER IN SECTION
- FINISHED LUMBER IN SECTION
- PRECAST WALL PANEL WITH GYP. BD.
- GYPSUM BOARD ON METAL STUDS
- GYPSUM BOARD IN SECTION
- STEEL IN SECTION

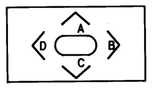

ROOM REFERENCE KEY

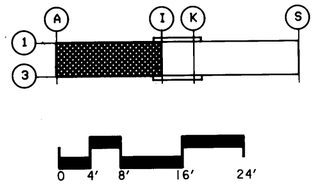

SCALE: 1/8" = 1'-0"

Symbol	Description	Date	Approved
	Revisions		

US ARMY ENGINEER DIVISION HUNTSVILLE
CORPS OF ENGINEERS
HUNTSVILLE, ALABAMA

Site adapt A/E :

US Army Corps of Engineers

STANDARD DESIGN
AMMUNITION SURVEILLANCE FACILITY
FLOOR PLAN, LH

Dwn. by : MH | Ckd. by : ZM

Reviewed by : JFS | Date : | Sheet reference number : A-1 | Design file no. : | Rev.

Approved by : | Drawing code : STD 216-12-02 | Sheet of