CORPS OF ENGINEERS | 4 | 3 | 2 | 1 | U. S. ARMY

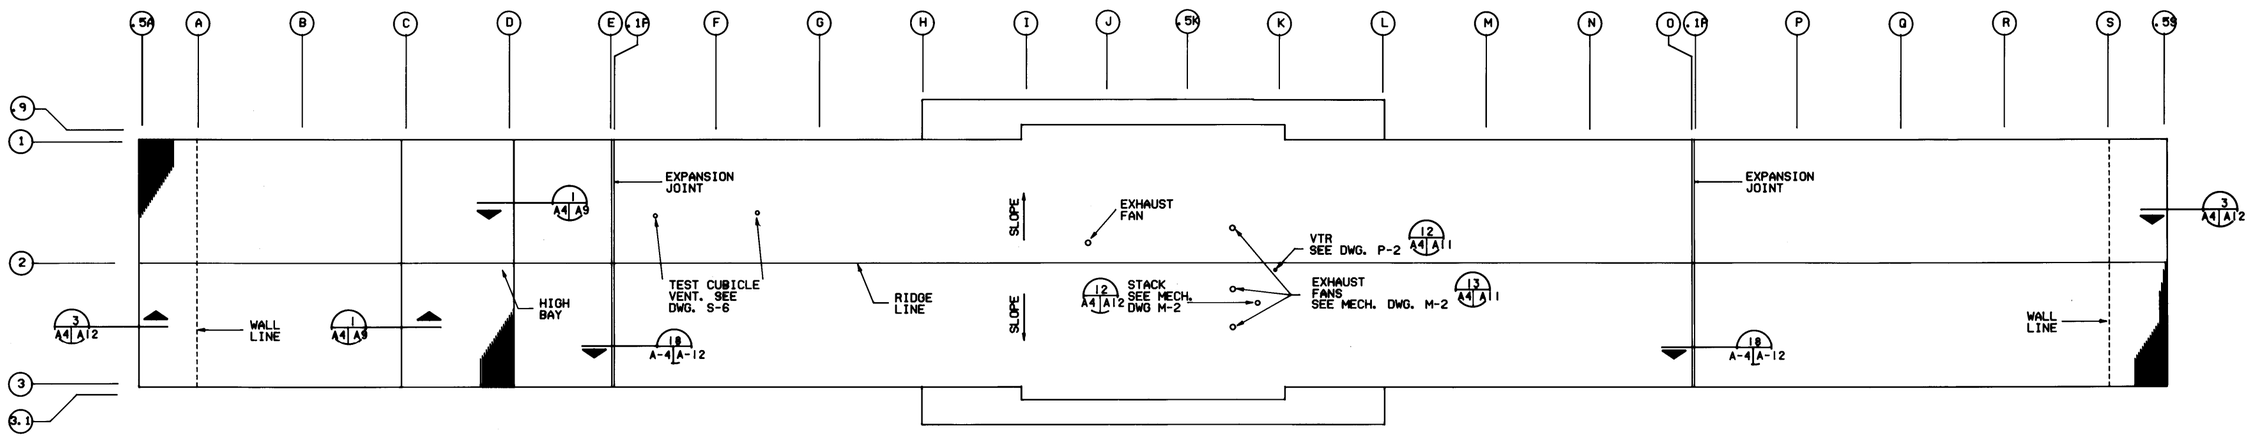

FLOOR PLAN

SCALE: 1/16" = 1'-0"

NOTE
1. SUGGESTED PANEL CONNECTION LOCATIONS. SIZE & NUMBER REQUIRED TO BE DETERMINED BY PANEL MANUFACTURER.
2. SEE SHEET A-12 FOR PRECAST DETAILS

PANEL SCHEDULE

PANEL MARK	PANEL TYPE	PANEL SIZE (NOMINAL) HEIGHT	PANEL SIZE (NOMINAL) WIDTH	REMARKS
1	B	10'-6"	4'-0"	
2	B	14'-2"	6'-3"	
3	A	7'-11"	6'-4"	
4	B	14'-2"	3'-4"	
5	A	8'-1"	3'-4"	
6	B	14'-2"	6'-5"	
7	B	14'-2"	5'-0"	
8	B	14'-2"	5'-11"	
9	B	14'-2"	6'-0"	
10	B	10'-6"	6'-4"	

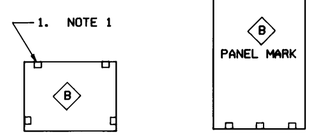

PANEL TYPES

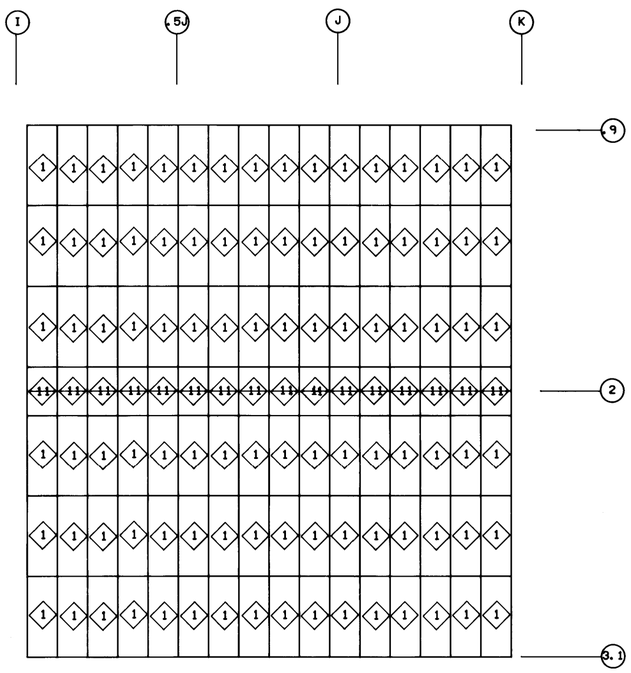

PRECAST ROOF PANEL LAYOUT PLAN

SCALE: 1/8" = 1'-0"

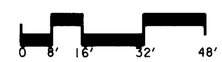

SCALE: 1/16" = 1'-0"

SCALE: 1/8" = 1'-0"

Symbol	Description	Date	Approved
	Revisions		

US ARMY ENGINEER DIVISION HUNTSVILLE
CORPS OF ENGINEERS
HUNTSVILLE, ALABAMA

Site adapt A/E :

US Army Corps of Engineers

STANDARD DESIGN
AMMUNITION SURVEILLANCE FACILITY
ROOF PLAN

Dwn. by : Ckd. by :

Reviewed by : JFS

Date :

Sheet reference number : A-4

Design file no. :

Rev.

Approved by :

Drawing code : STD 216-12-02

Sheet of

5 | 4 | 3 | 2 | 1