CORPS OF ENGINEERS | 4 | 3 | 2 | 1 | U. S. ARMY

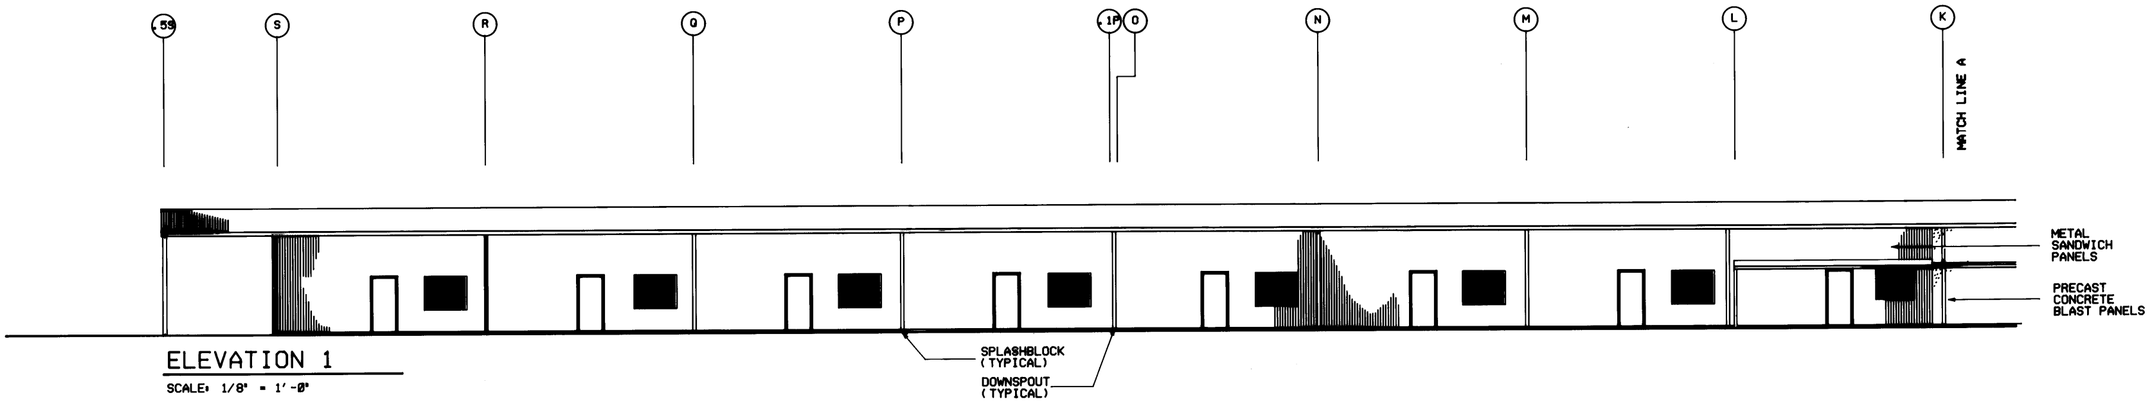

ELEVATION 1
SCALE: 1/8" = 1'-0"

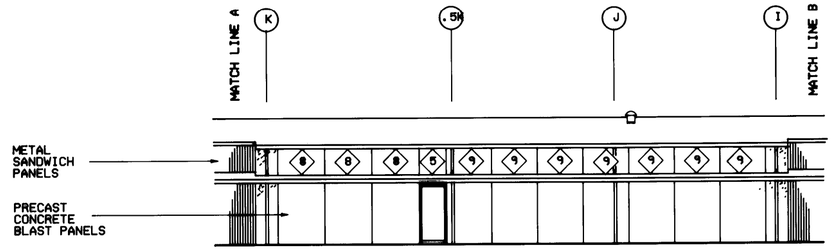

ELEVATION 1
SCALE: 1/8" = 1'-0"

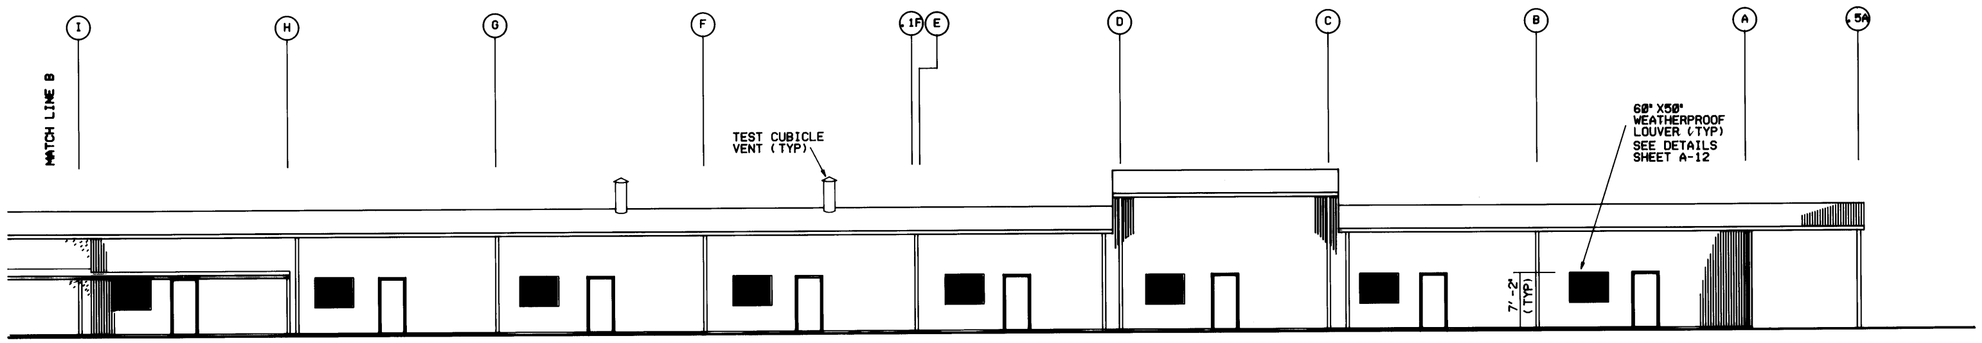

ELEVATION 1
SCALE: 1/8" = 1'-0"

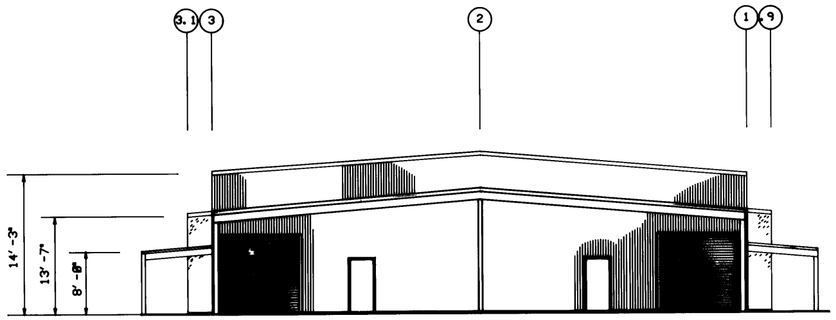

ELEVATION 2
SCALE: 1/8" = 1'-0"

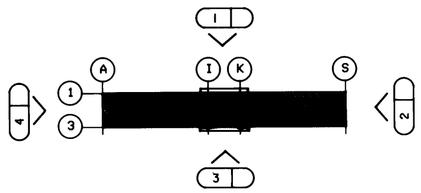

KEY PLAN

SCALE: 1/8" = 1'-0"

Symbol	Description	Date	Approved
	Revisions		

US ARMY ENGINEER DIVISION HUNTSVILLE
CORPS OF ENGINEERS
HUNTSVILLE, ALABAMA

Site adapt A/E :

US Army Corps of Engineers

AMMUNITION SURVEILLANCE FACILITY
ELEVATIONS

Dwn. by : Ckd. by :

Reviewed by : JPS | Date : | Sheet reference number : | Design file no. :

Approved by : | Drawing code : STD 216-12-02 | A-5 | Rev. | Sheet of

5 | 4 | 3 | 2 | 1