CORPS OF ENGINEERS | U. S. ARMY

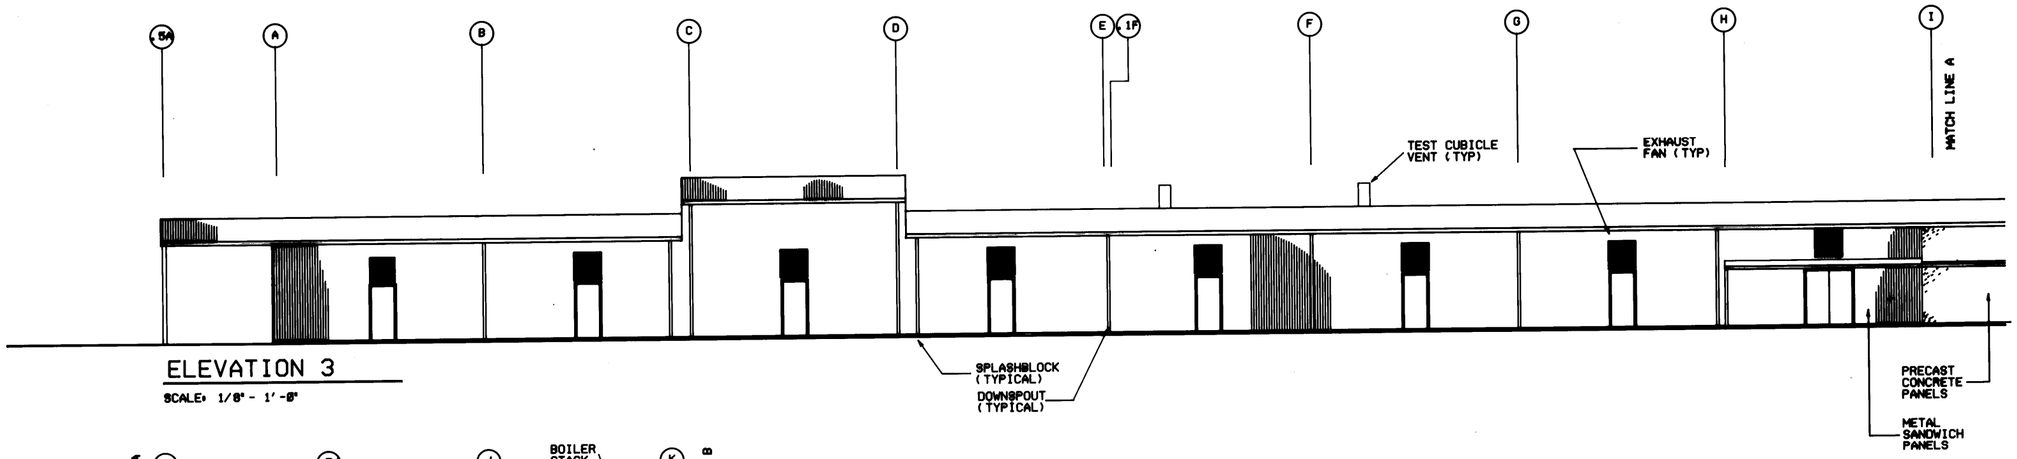

ELEVATION 3

SCALE: 1/8" - 1'-0"

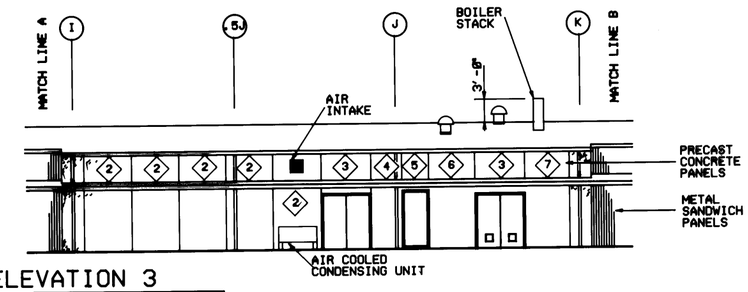

ELEVATION 3

SCALE: 1/8" - 1'-0"

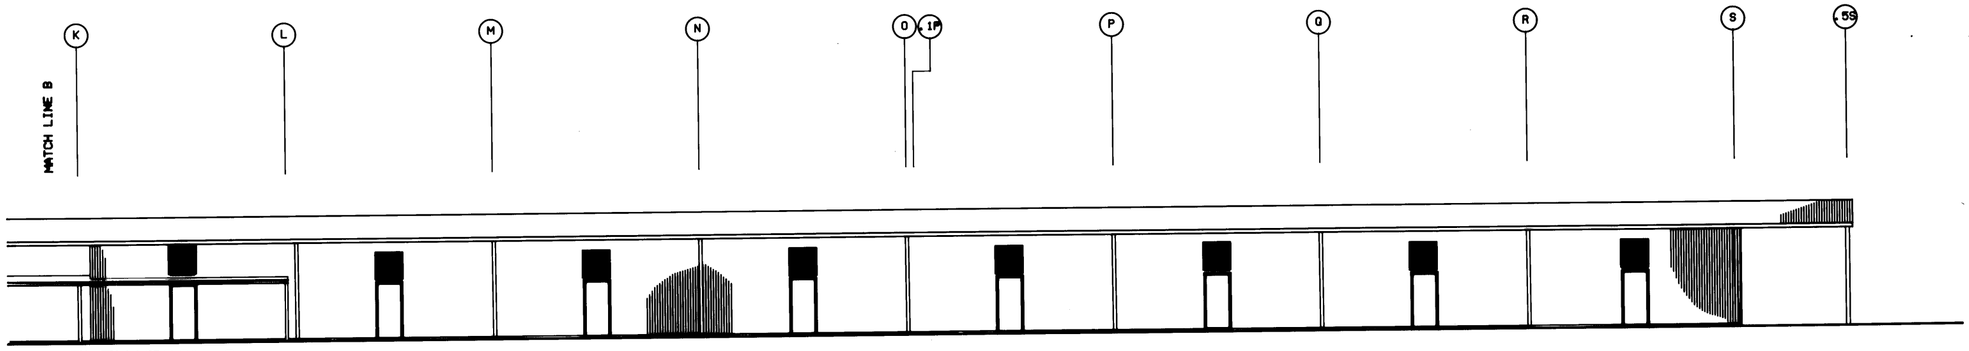

ELEVATION 3

SCALE: 1/8" - 1'-0"

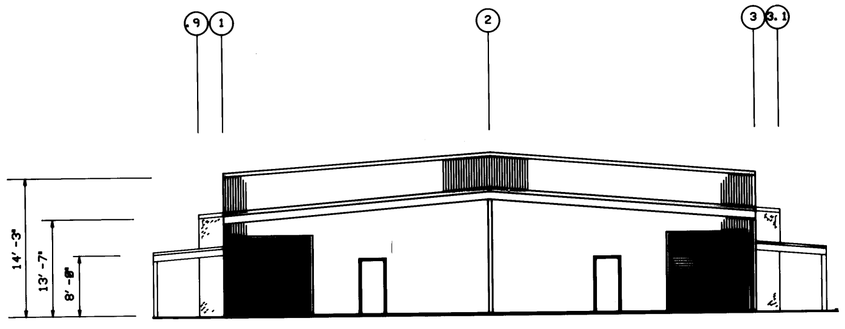

ELEVATION 4

SCALE: 1/8" - 1'-0"

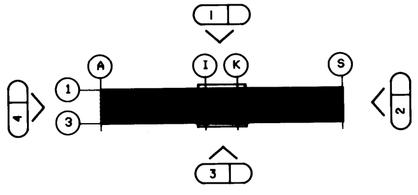

KEY PLAN

SCALE: 1/8" - 1'-0"

Symbol	Description	Date	Approved
	Revisions		

US ARMY ENGINEER DIVISION HUNTSVILLE
CORPS OF ENGINEERS
HUNTSVILLE, ALABAMA

Site adapt A/E :

US Army Corps of Engineers

STANDARD DESIGN
AMMUNITION SURVEILLANCE FACILITY
ELEVATIONS

Dwn. by : Ckd. by :

Reviewed by : JFS

Date :

Approved by :

Drawing code : STD 216-12-02

Sheet reference number : A-6

Design file no. :

Rev.

Sheet of