CORPS OF ENGINEERS | 4 | 3 | 2 | 1 | U. S. ARMY

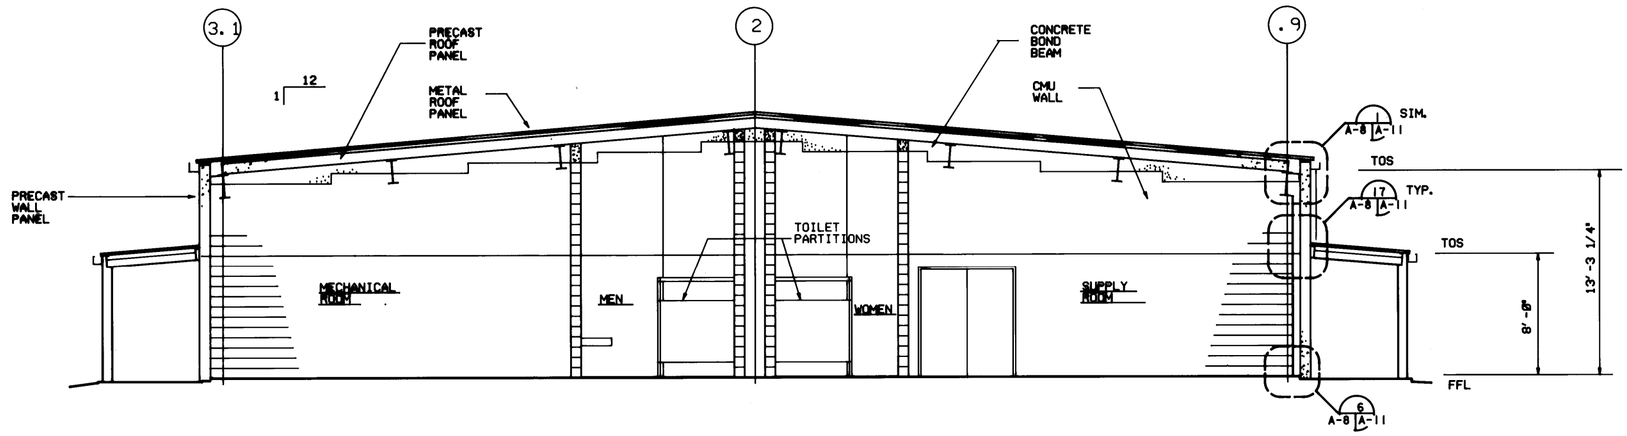

SECTION

SCALE: 1/4" = 1'-0"

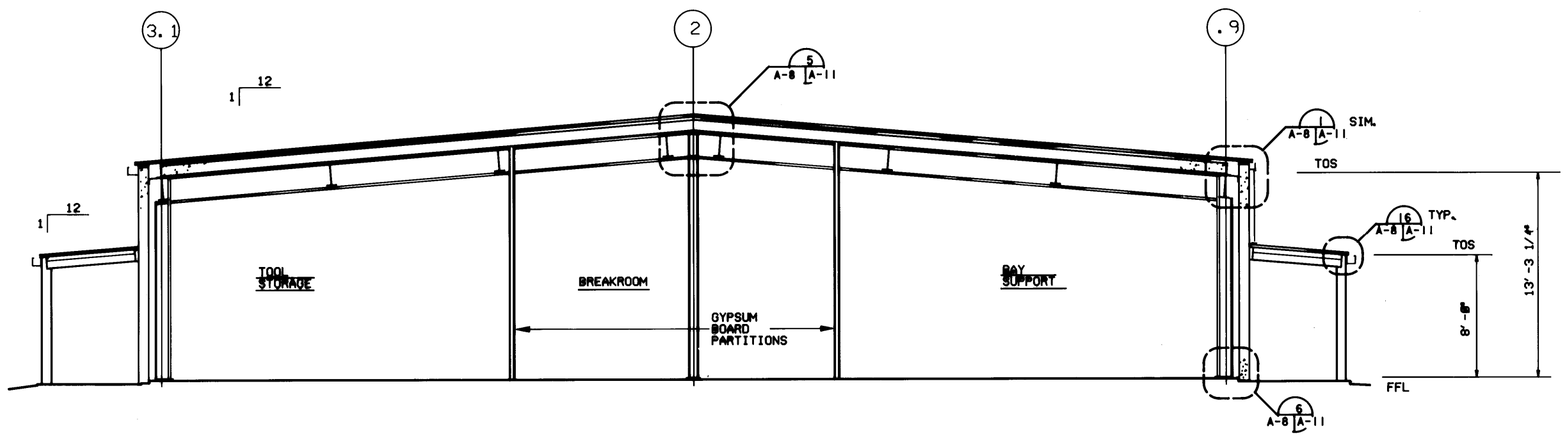

SECTION

SCALE: 1/4" = 1'-0"

0 2' 4' 8' 12'

SCALE: 1/4" = 1'-0"

Symbol	Description	Date	Approved
	Revisions		

US ARMY ENGINEER DIVISION HUNTSVILLE
CORPS OF ENGINEERS
HUNTSVILLE, ALABAMA

Site adapt A/E :

US Army Corps of Engineers

STANDARD DESIGN
AMMUNITION SURVEILLANCE FACILITY
SECTIONS

Dwn. by : LM
Ckd. by : LM
Reviewed by : JFS
Date :
Sheet reference number : A-8
Design file no. :
Rev.
Approved by :
Drawing code : STD 216-12-02
Sheet of

5 | 4 | 3 | 2 | 1