CORPS OF ENGINEERS

U. S. ARMY

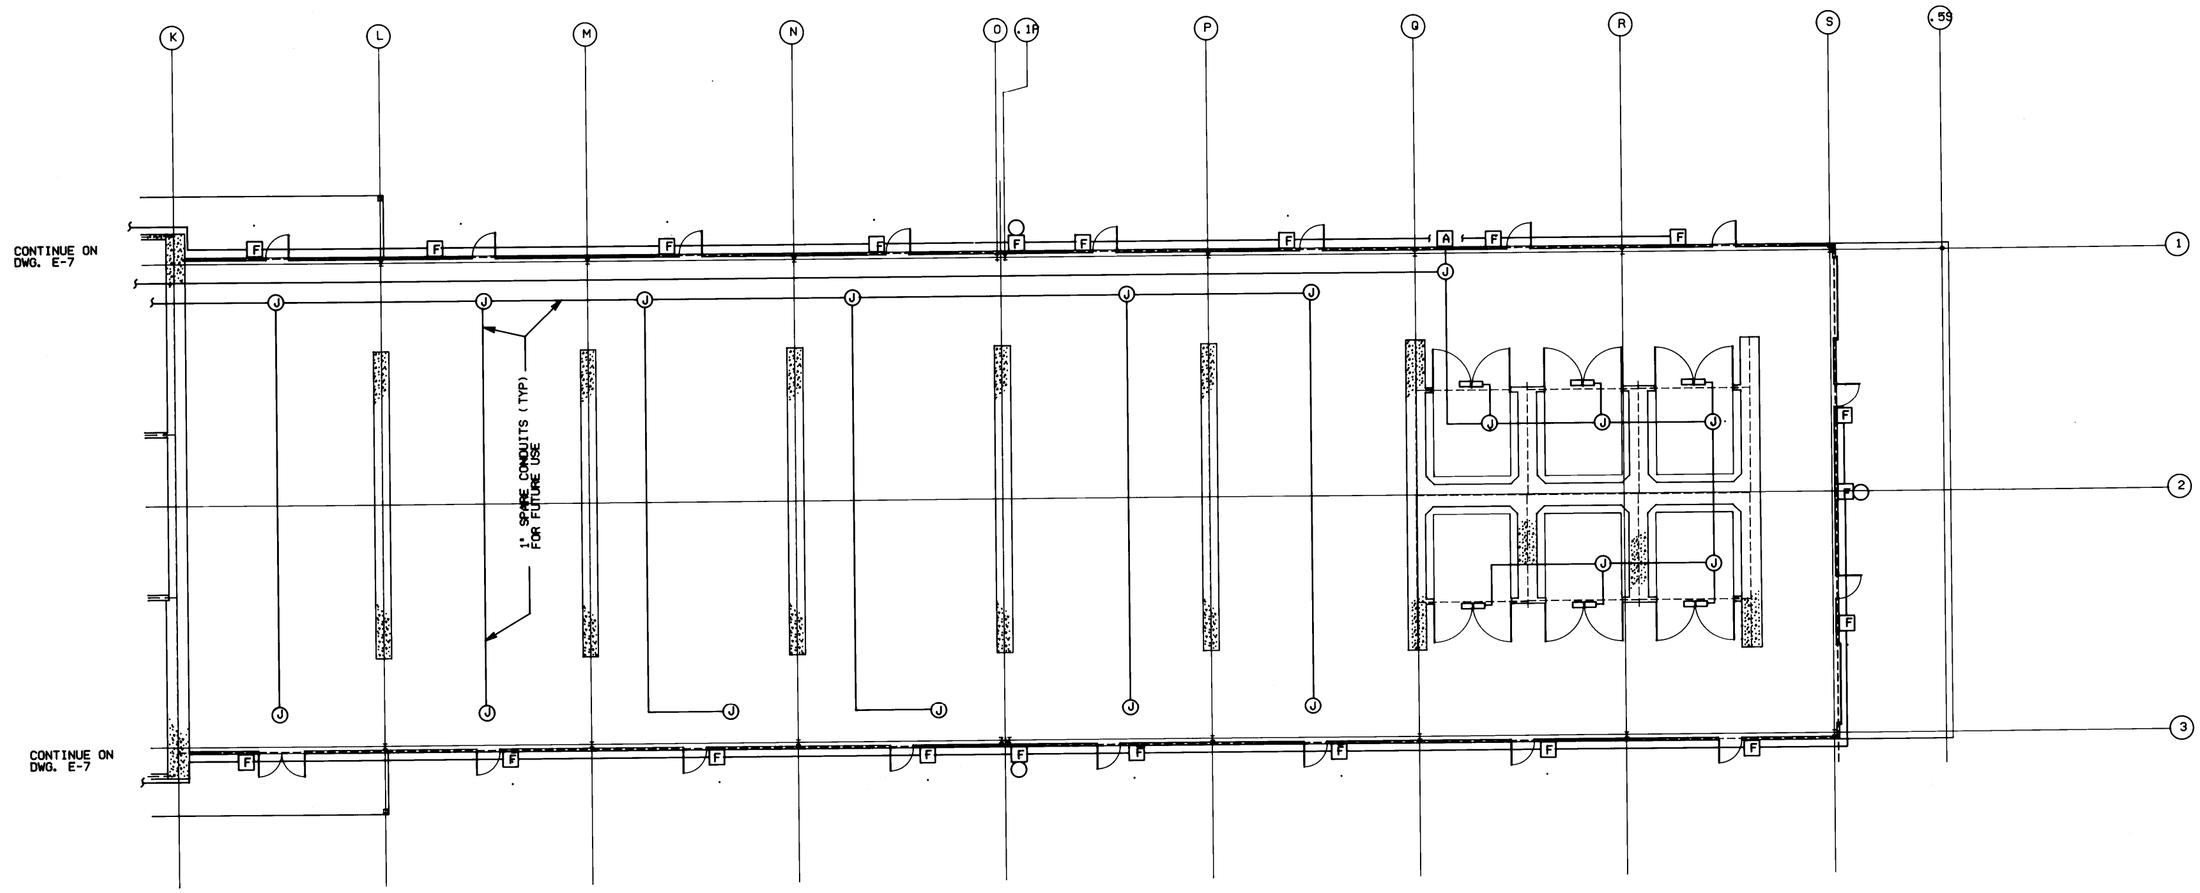

FIRE DETECTION AND SECURITY PLAN

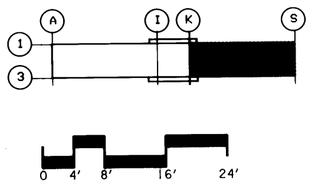

Symbol	Description Revisions	Date	Approved

US ARMY ENGINEER DIVISION HUNTSVILLE
CORPS OF ENGINEERS
HUNTSVILLE, ALABAMA

Site adapt A/E :

US Army Corps of Engineers

STANDARD DESIGN
AMMUNITION SURVEILLANCE FACILITY
FIRE DETECTION AND SECURITY R. H.

Dwn. by : CS
Ckd. by : JS
Reviewed by : JS
Date :
Approved by :
Drawing code : STD 216-12-02
Sheet reference number : E - 9
Design file no. :
Rev.
Sheet of