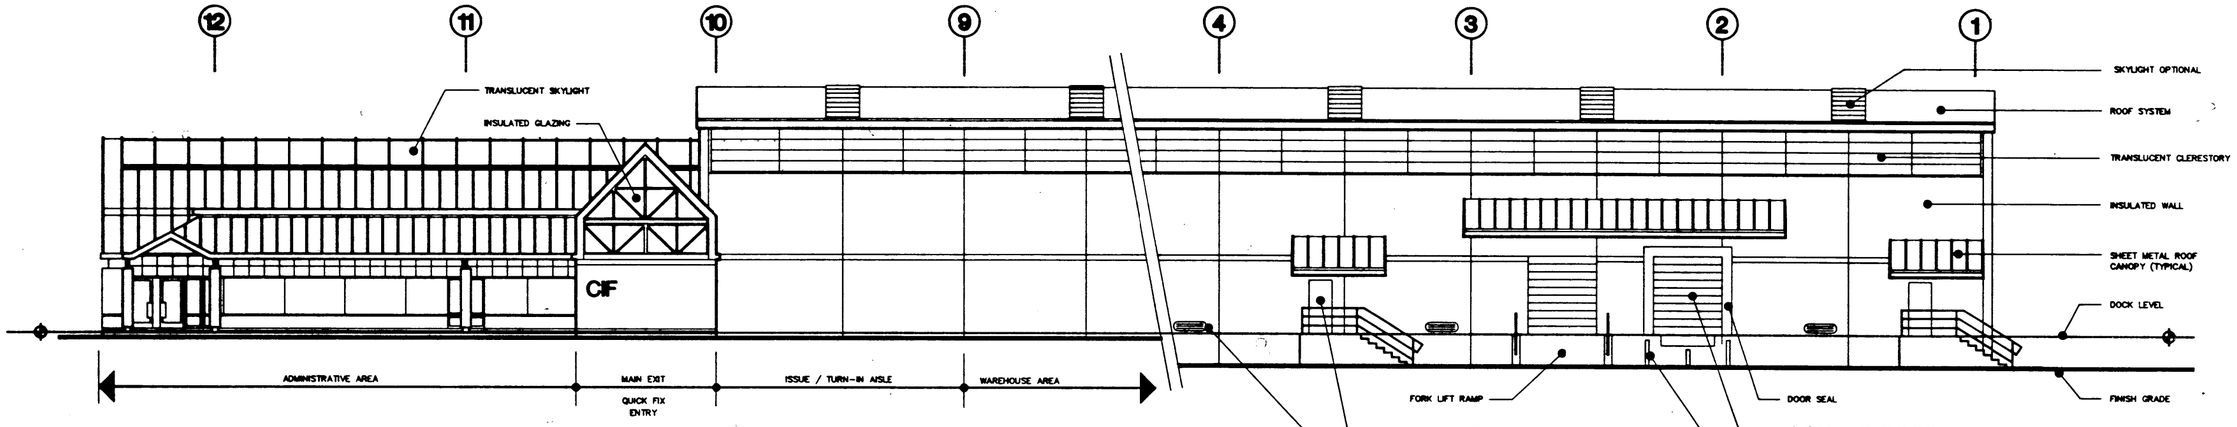

SIDE ELEVATION -- B
(CIF - LARGE)

0 4 8 16 24

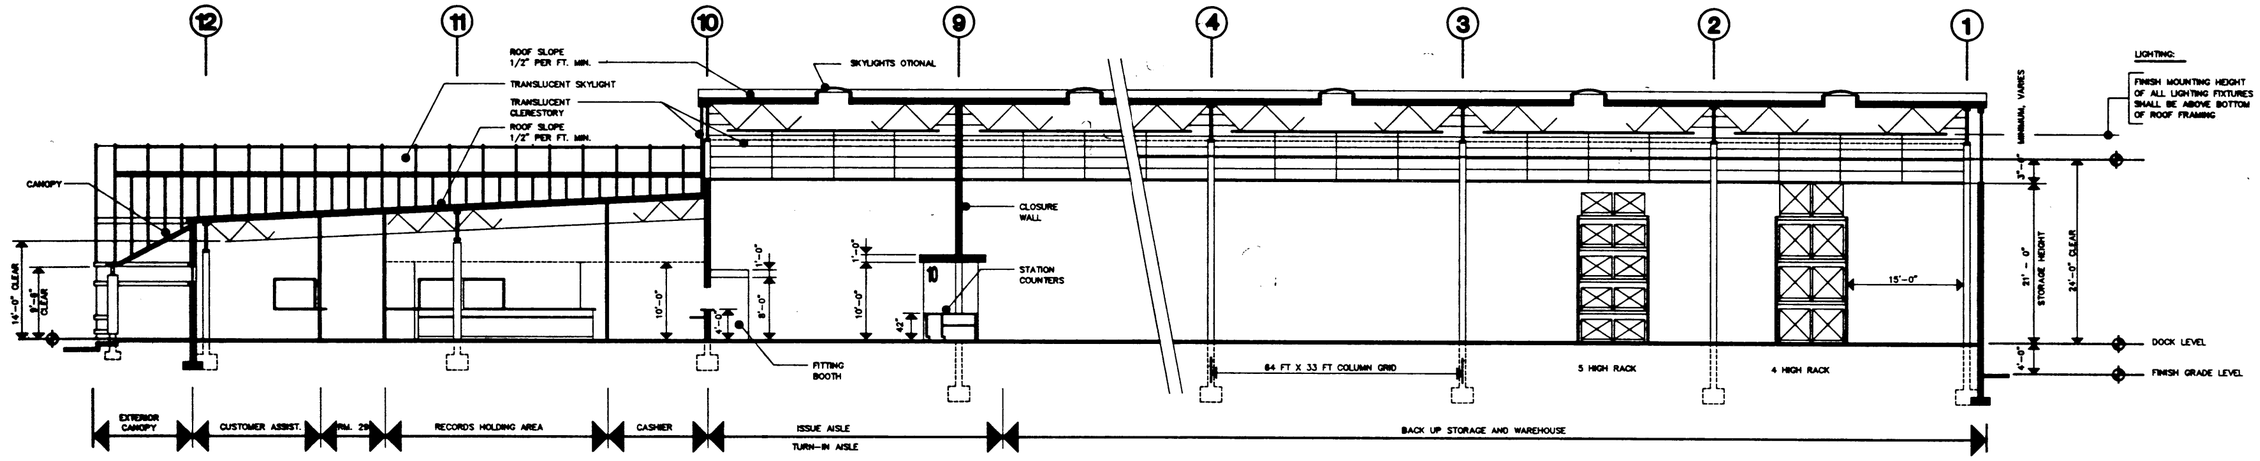

BUILDING SECTION -- A
(CIF - LARGE)

0 4 8 16 24

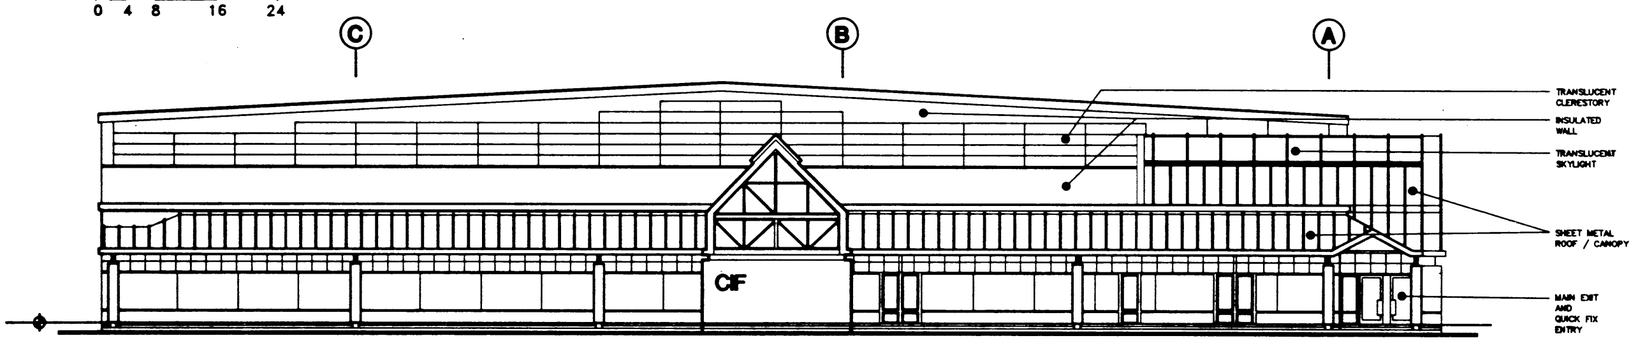

ENTRY ELEVATION -- A
(CIF - LARGE)

0 4 8 16 24

QUEUING ORIENTATION AREA | MAIN ENTRY | ADMINISTRATIVE AREA

REVISIONS

SYMBOL	ZONE	DESCRIPTION	DATE	BY

TSA

THE ORB ORGANIZATION

U.S. ARMY ENGINEER DISTRICT, SEATTLE CORPS OF ENGINEERS SEATTLE, WASHINGTON

Department of the Army
Facility Standardization Program

CENTRAL ISSUE FACILITY DEFINITIVE DESIGN

US Army Troop Support Agency

SIZE	DRAWING NO.	FILE NO.	DATE	PLATE
	DACA67-90 -C-0664	441-11-01 442-18-01	OCT 30, 1991	6
DESIG.		CHK.	SHEET 6 OF 13	