CORPS OF ENGINEERS | 4 | 3 | 2 | 1 U. S. ARMY

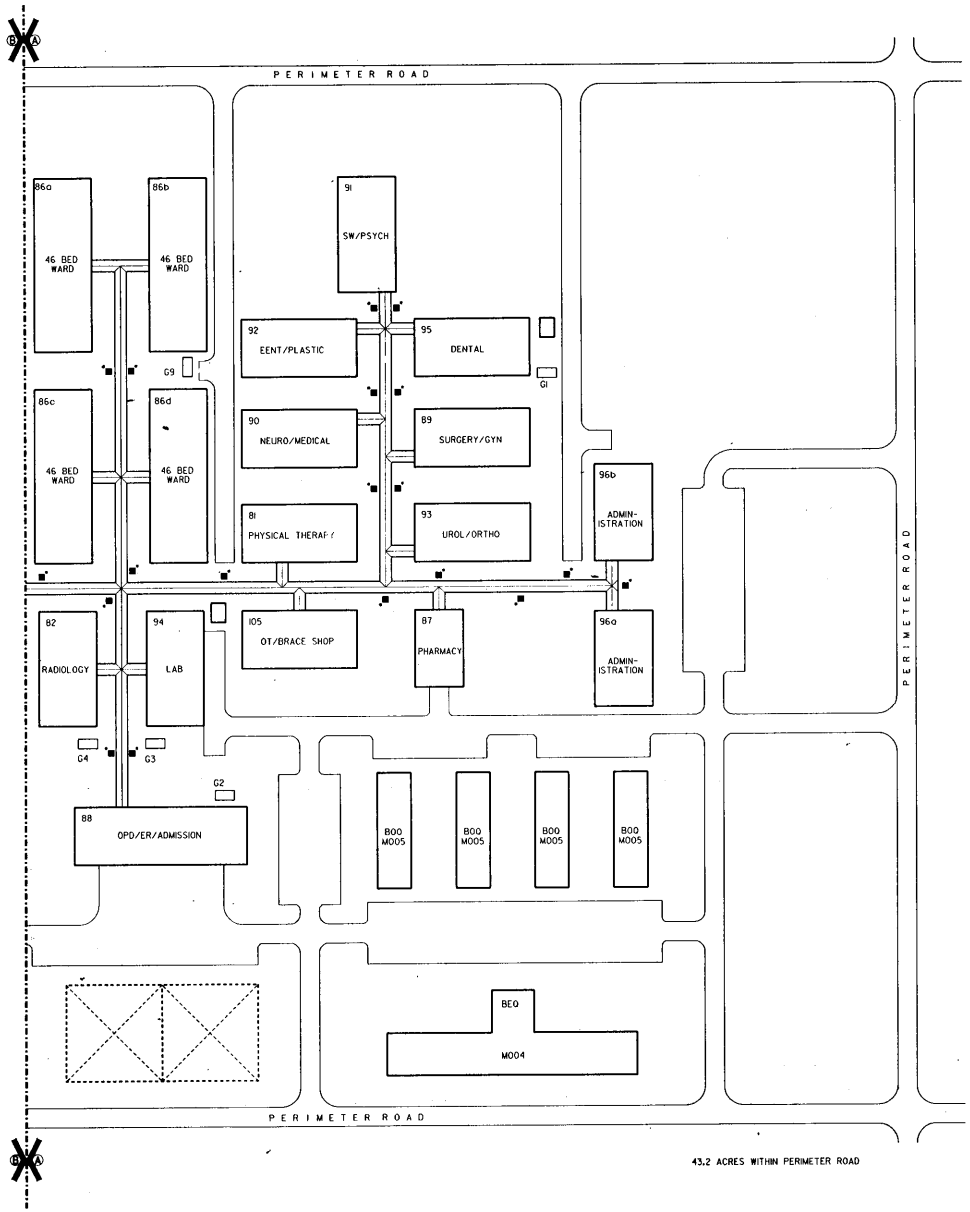

43.2 ACRES WITHIN PERIMETER ROAD

PLAN NOTES:

1. REFER TO SHEETS E3, E4 AND E5 FOR RISER DIAGRAMS FOR EMERGENCY GENERATORS.

NOTE: ■ INDICATES SUGGESTED EXIT RAMP LOCATIONS. EXACT LOCATIONS AND LENGTH OF RAMP TO BE DETERMINED BY SITE ADAPT A/E. EXITS NOT TO EXCEED 96 FOOT INTERVALS.

1" = 50' - 0"

Symbol	Description	Date	Approved
	Revisions		

J. E. SIRRINE COMPANY
ARCHITECT - ENGINEER DIVISION
GREENVILLE, SOUTH CAROLINA

US ARMY ENGINEER DIVISION HUNTSVILLE
CORPS OF ENGINEERS
HUNTSVILLE, ALABAMA

Site adapt A/E :

ARMY MOBILIZATION DESIGNS
US Army Corps of Engineers

500 BED HOSPITAL

UNIT A ELECTRICAL SITE PLAN

Drawn by : WLS
Ckd. by : JML
Reviewed by : WHA
Approved by : RSB
Date : 14 MAY 84
Drawing code : M 510-10-S
Sheet reference number : E-1
Design file no. : M0500ESP1
Rev.
Sheet 1 of 6

T15-01