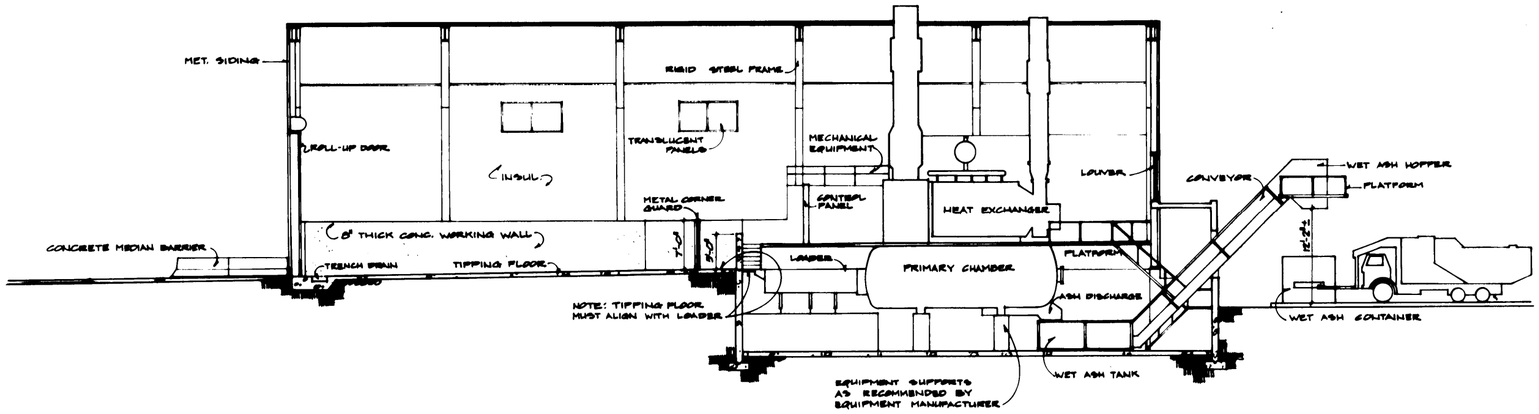

2 SECTION
SCALE 1/8"=1'-0"

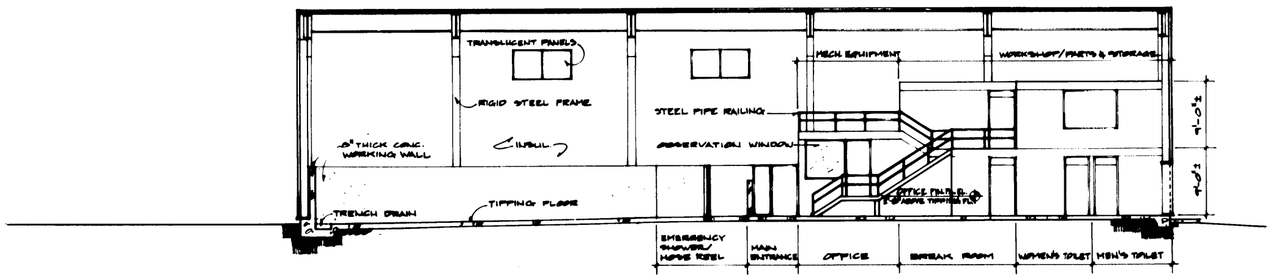

1 SECTION
SCALE 1/8"=1'-0"

NOTE:

ROOF VENTILATORS SHOULD BE ADDED WHERE NECESSARY. TO KEEP ODORS TO A MINIMUM NEGATIVE PRESSURE SHOULD BE MAINTAINED THROUGHOUT THE FACILITY WHEN INCINERATORS ARE OPERATING.

REV.	DATE	DESCRIPTION	BY	APP.

DEPARTMENT OF THE ARMY
NORFOLK DISTRICT, CORPS OF ENGINEERS
NORFOLK, VA.

DESIGNED: MAC/JA
DRAWN: JA
CHECKED: MAC
SUBMITTED:

DEFINITIVE DESIGN
REFUSE-FIRED HEAT RECOVERY INCINERATOR
(MODULAR INCINERATORS - USE CEGS-11171)

TYPICAL SECTIONS

SCALE	TO ACCOMPANY SPECIFICATION NO.	PROJECT NO.	SHEET NO.
DATE MAY 1984		DRAWING NO. DEF 853-11-01	6 of 9

NORFOLK DISTRICT FILE NO.