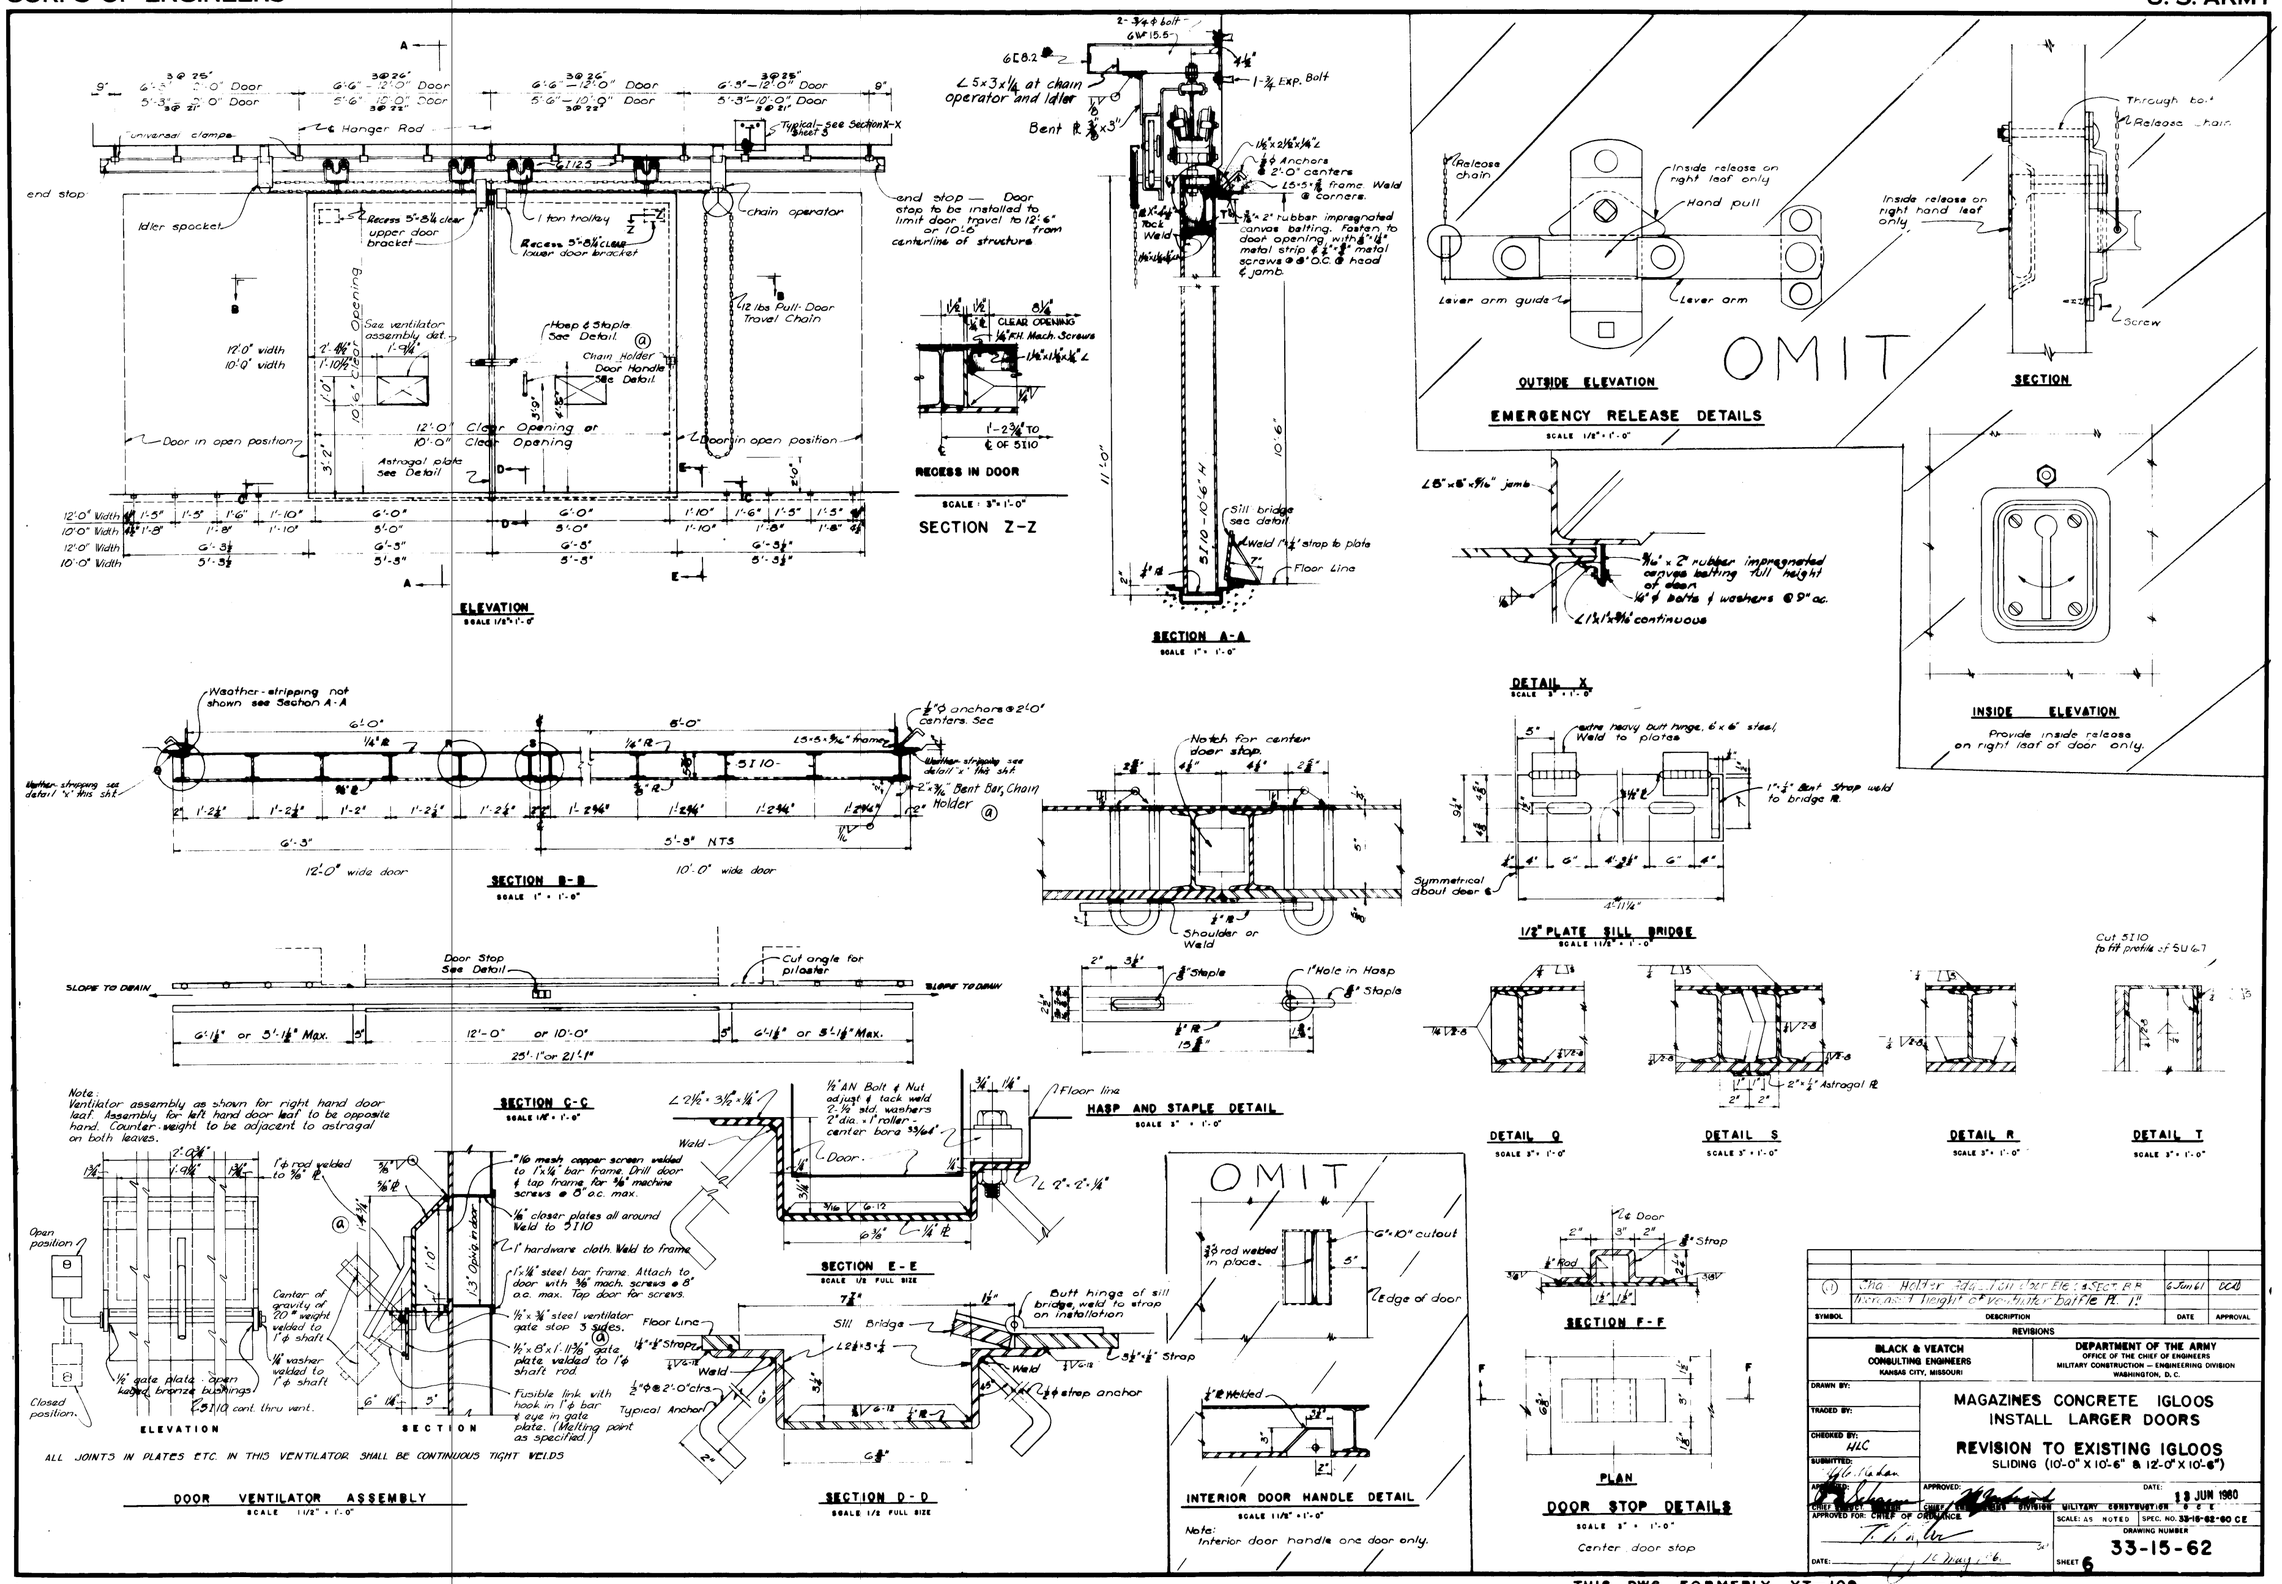

THIS DWG. FORMERLY YT-109

FILMED JUN 7 1980