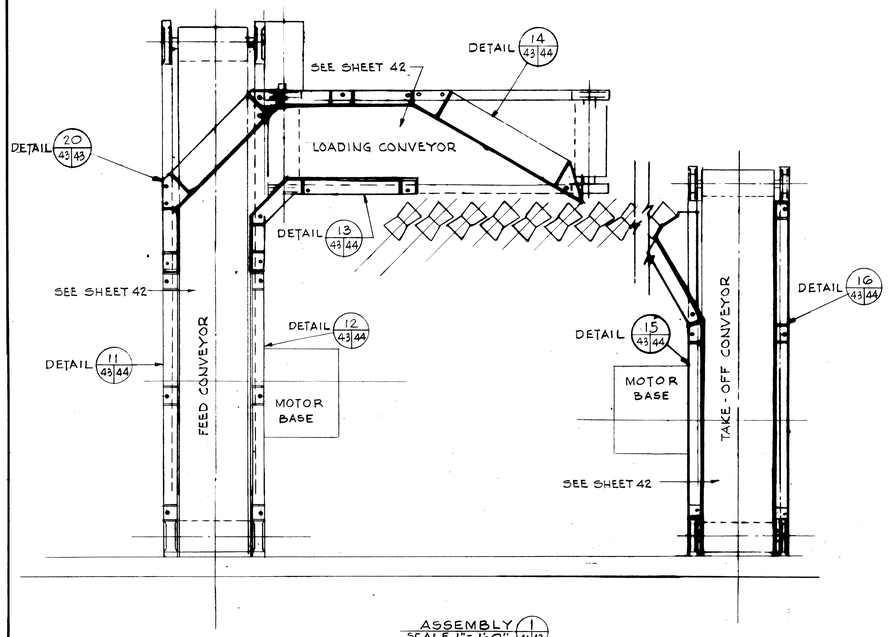

ASSEMBLY 1 41 43
SCALE 1" = 1'-0"

GUARD RAILS

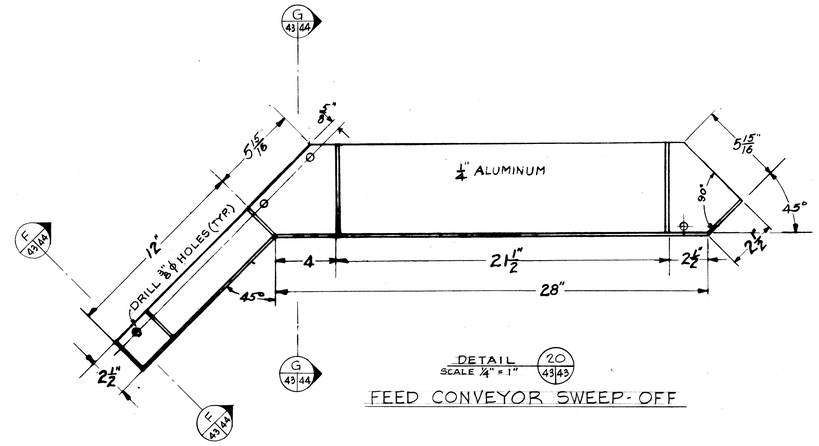

DETAIL 20 43 43
SCALE 1/4" = 1"

FEED CONVEYOR SWEEP-OFF

GRAPHIC SCALE

1/4" = 1"

1" = 1'-0"

ADAPTED FROM U.F.S.O.D. No. 1029 M3-5

TOLERANCE & DIMENSIONS EXCEPT AS NOTED

FROM FINISHED SURFACES
DECIMAL ±
FRACTIONAL ±
ANGULAR ±

FROM UNFINISHED SURFACES
FRACTIONAL ±
ANGULAR ±

SHARP CORNERS & EDGES BROKEN TO APPROX. IN.

SYMBOL	DESCRIPTION	DATE	APPROVAL

REVISIONS

AMMANN & WHITNEY
CONSULTING ENGINEERS
111-8TH AVENUE, NEW YORK, N.Y.

DEPARTMENT OF THE ARMY
OFFICE OF THE CHIEF OF ENGINEERS
MILITARY CONSTRUCTION - ENGINEERING DIVISION
WASHINGTON, D.C.

DRAWN BY: G.C.
TRACED BY: G.C.
CHECKED BY: MSA
SUBMITTED BY: AMMANN & WHITNEY
APPROVED: CHIEF M. & P.S. BRANCH
APPROVED FOR
DATE:

AMMUNITION MAINTENANCE FACILITY

AMMUNITION MAINTENANCE BUILDING

ABRASIVE BLAST MACHINE
CONVEYOR GUARD RAIL PLAN & DETAILS

APPROVED: CHIEF ENGINEERING DIVISION, MIL. CONSTR. O.C.E.
DATE: 18 JULY 1966
SCALE AS NOTED
SPEC. NO. 16-06-324-66-CE
DRAWING NUMBER 35-69-09
SHEET 43 OF 45